BAR IS ONE INCH ON ORIGINAL DRAWING. IF NOT ONE INCH ON THIS DRAWING ADJUST SCALES ACCORDINGLY.
0 1"

DATE PLOTTED: Jun 19, 2013 - 9:23am
DRAWING PATH: W:\Projects\duluth_city\15245001_central hillside community center\arch\dwgs\00CRNT\central hillside community center window & door\A100 LEVELS 1 & 3 FLOOR PLANS.dwg

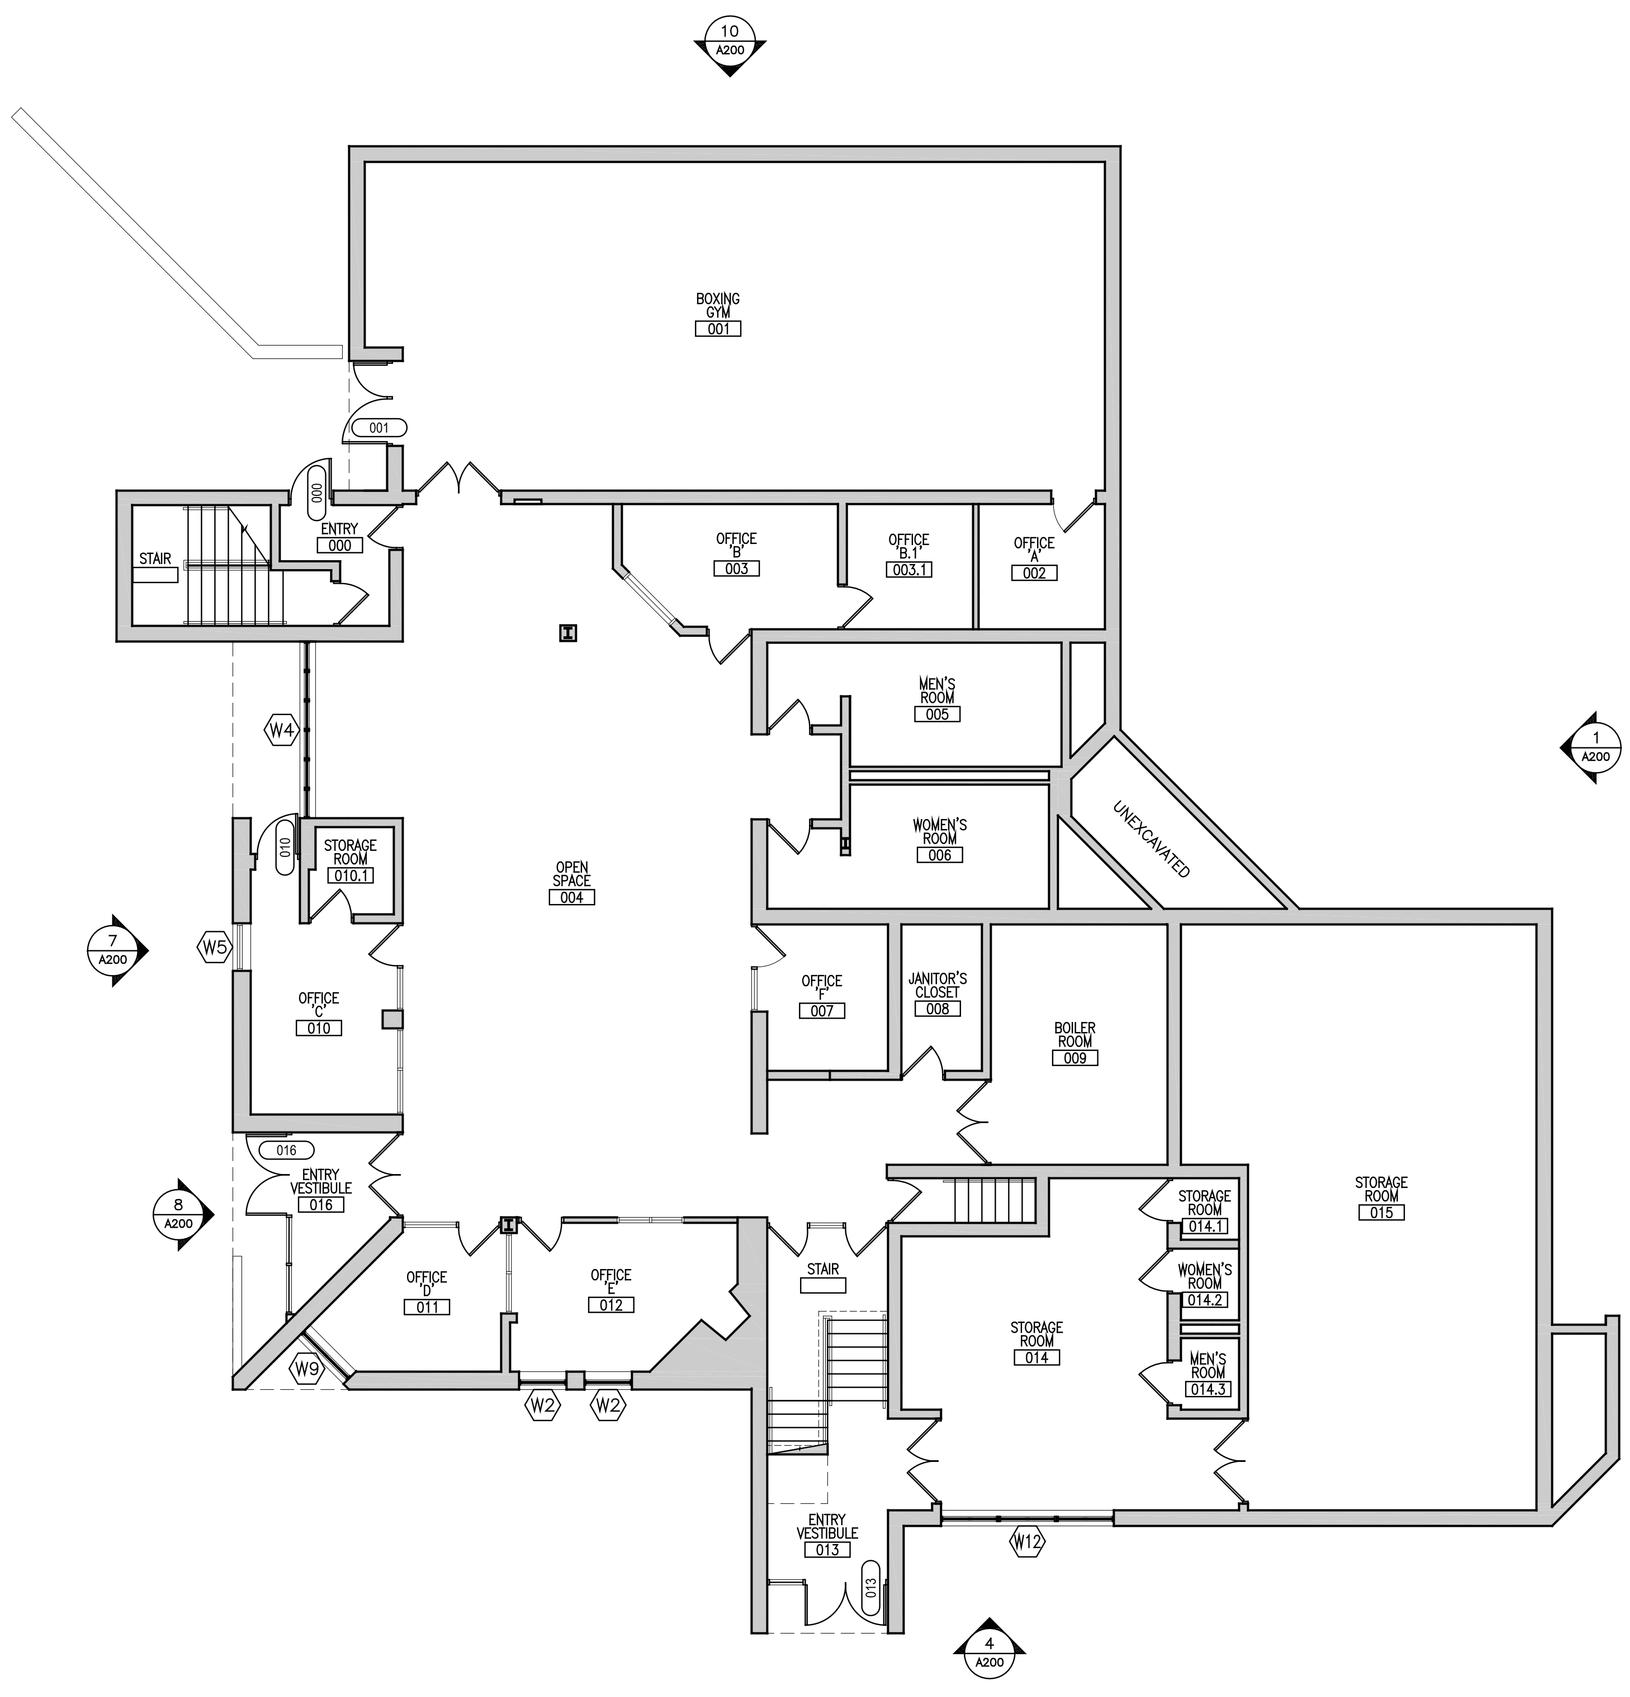

2 LEVEL 1 – FLOOR PLAN
1" = 1'-0"

0 4' 8' 16'

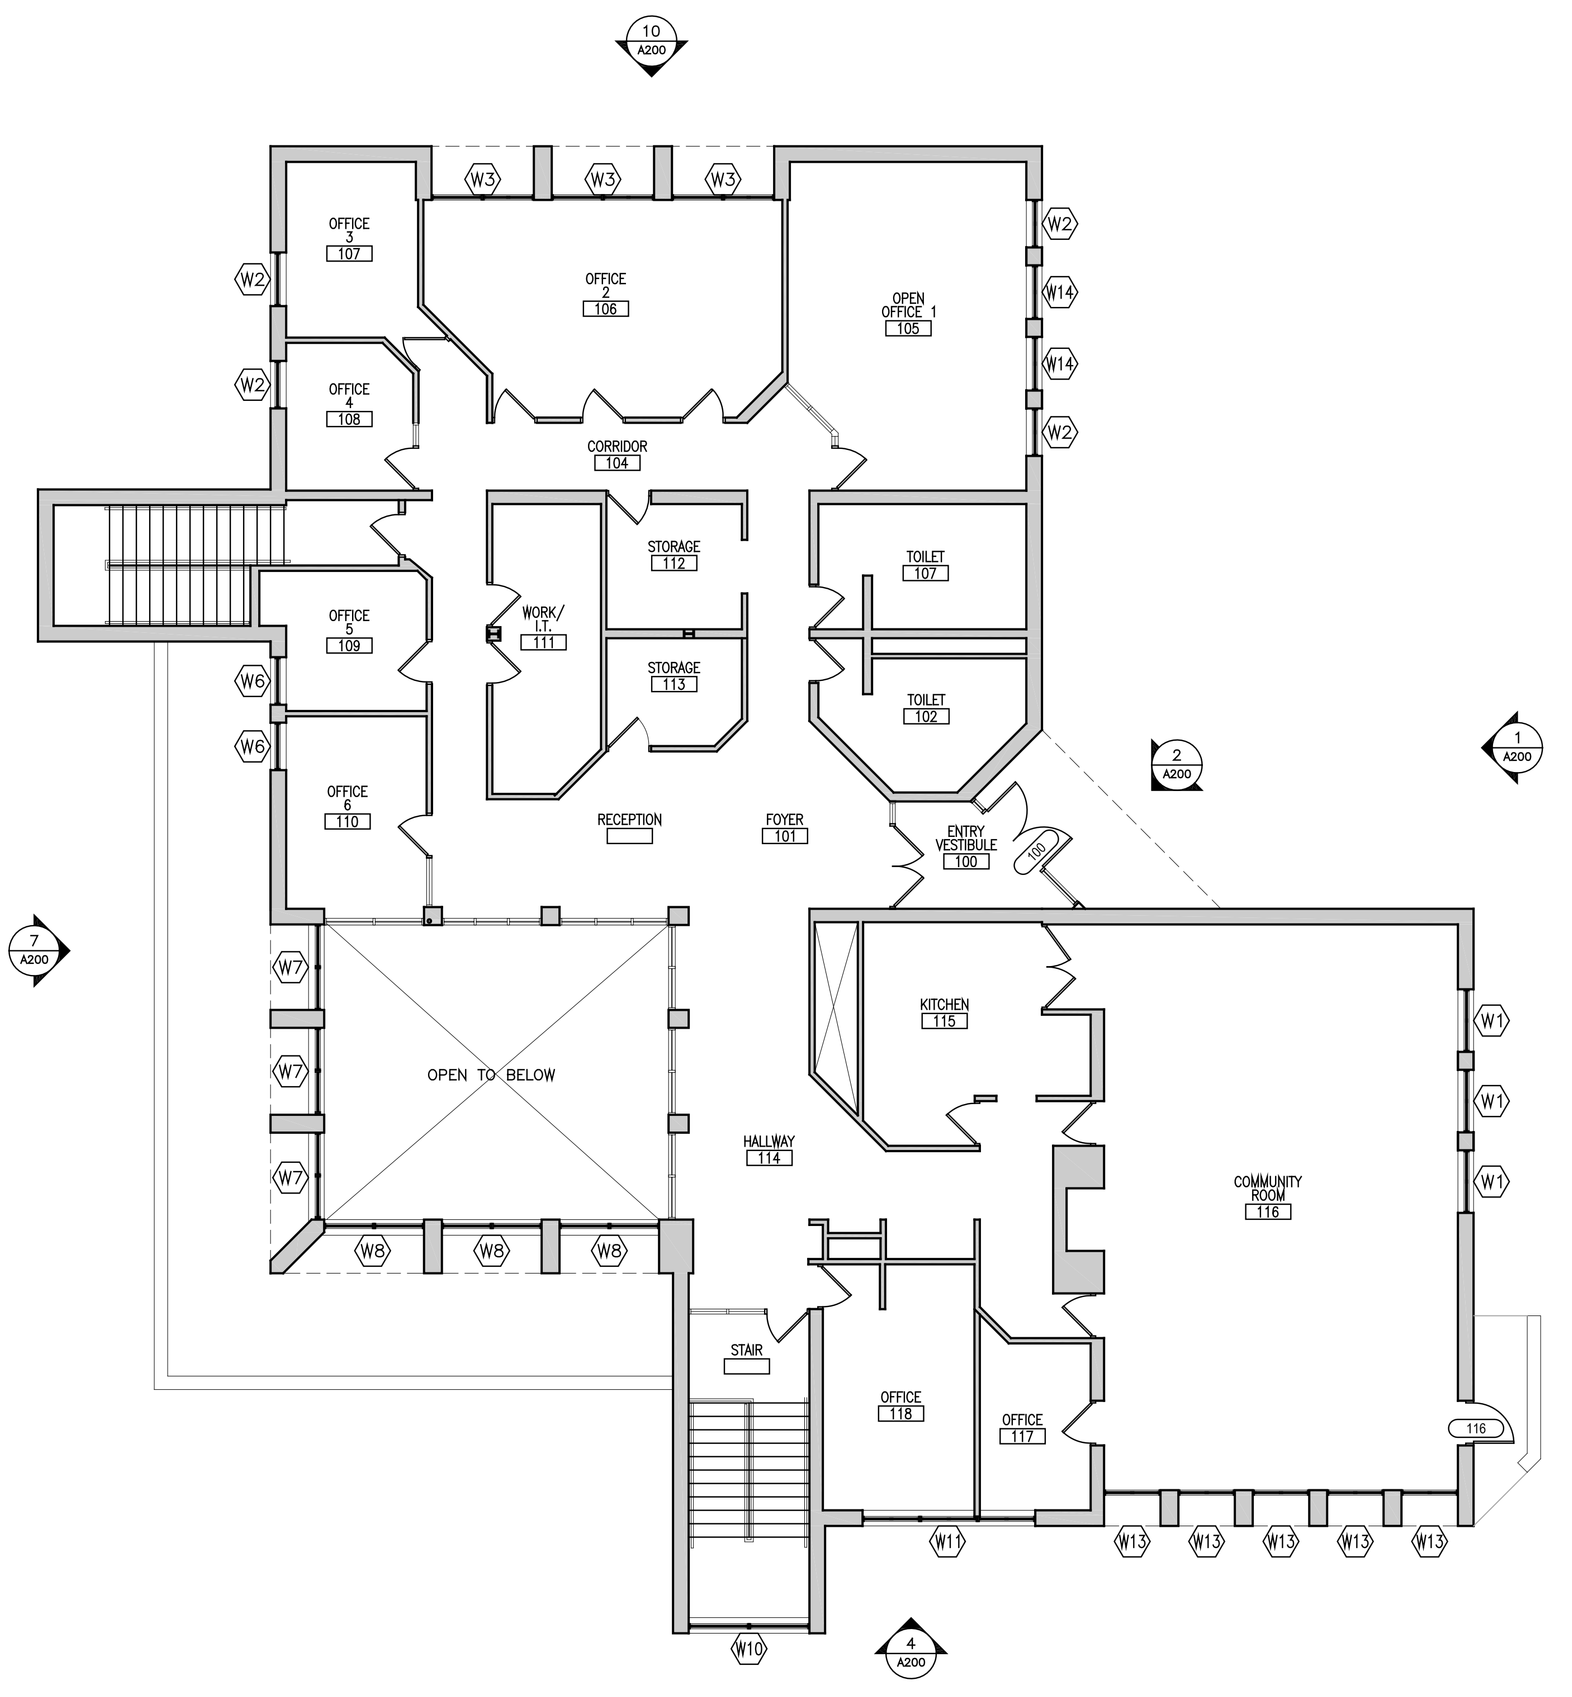

1 LEVEL 3 – FLOOR PLAN
1" = 1'-0"

0 4' 8' 16'

CITY OF DULUTH
Facilities Department
1532 West Michigan Street
Duluth, Minnesota
City of Duluth PN 13-003

Central Hillside Community Center Ext. Door & Window Replacement 12 East 4th Street

CONSTRUCTION DOCUMENTS

BIDDING SET

NO.	DATE	ISSUE RECORD
0	06/21/13	ISSUED FOR CONSTRUCTION

I HEREBY CERTIFY THAT THIS PLAN, SPECIFICATION, OR REPORT WAS PREPARED BY ME OR UNDER MY DIRECT SUPERVISION AND THAT I AM A DULY LICENSED ARCHITECT UNDER THE LAWS OF THE STATE OF MINNESOTA

SIGNATURE: Kimberly S. Meldahl
PRINTED NAME: Kimberly S. Meldahl
LIC. NO.: 48047 DATE: 06/21/13

TKDA
11 East Superior Street, Suite 340
Duluth, MN 55802
218.724.8578
tkda.com

DESIGNED	DRAWN	CHECKED
KSM	KSM	RES

LEVELS 1 & 3 FLOOR PLANS

A100

15245.001