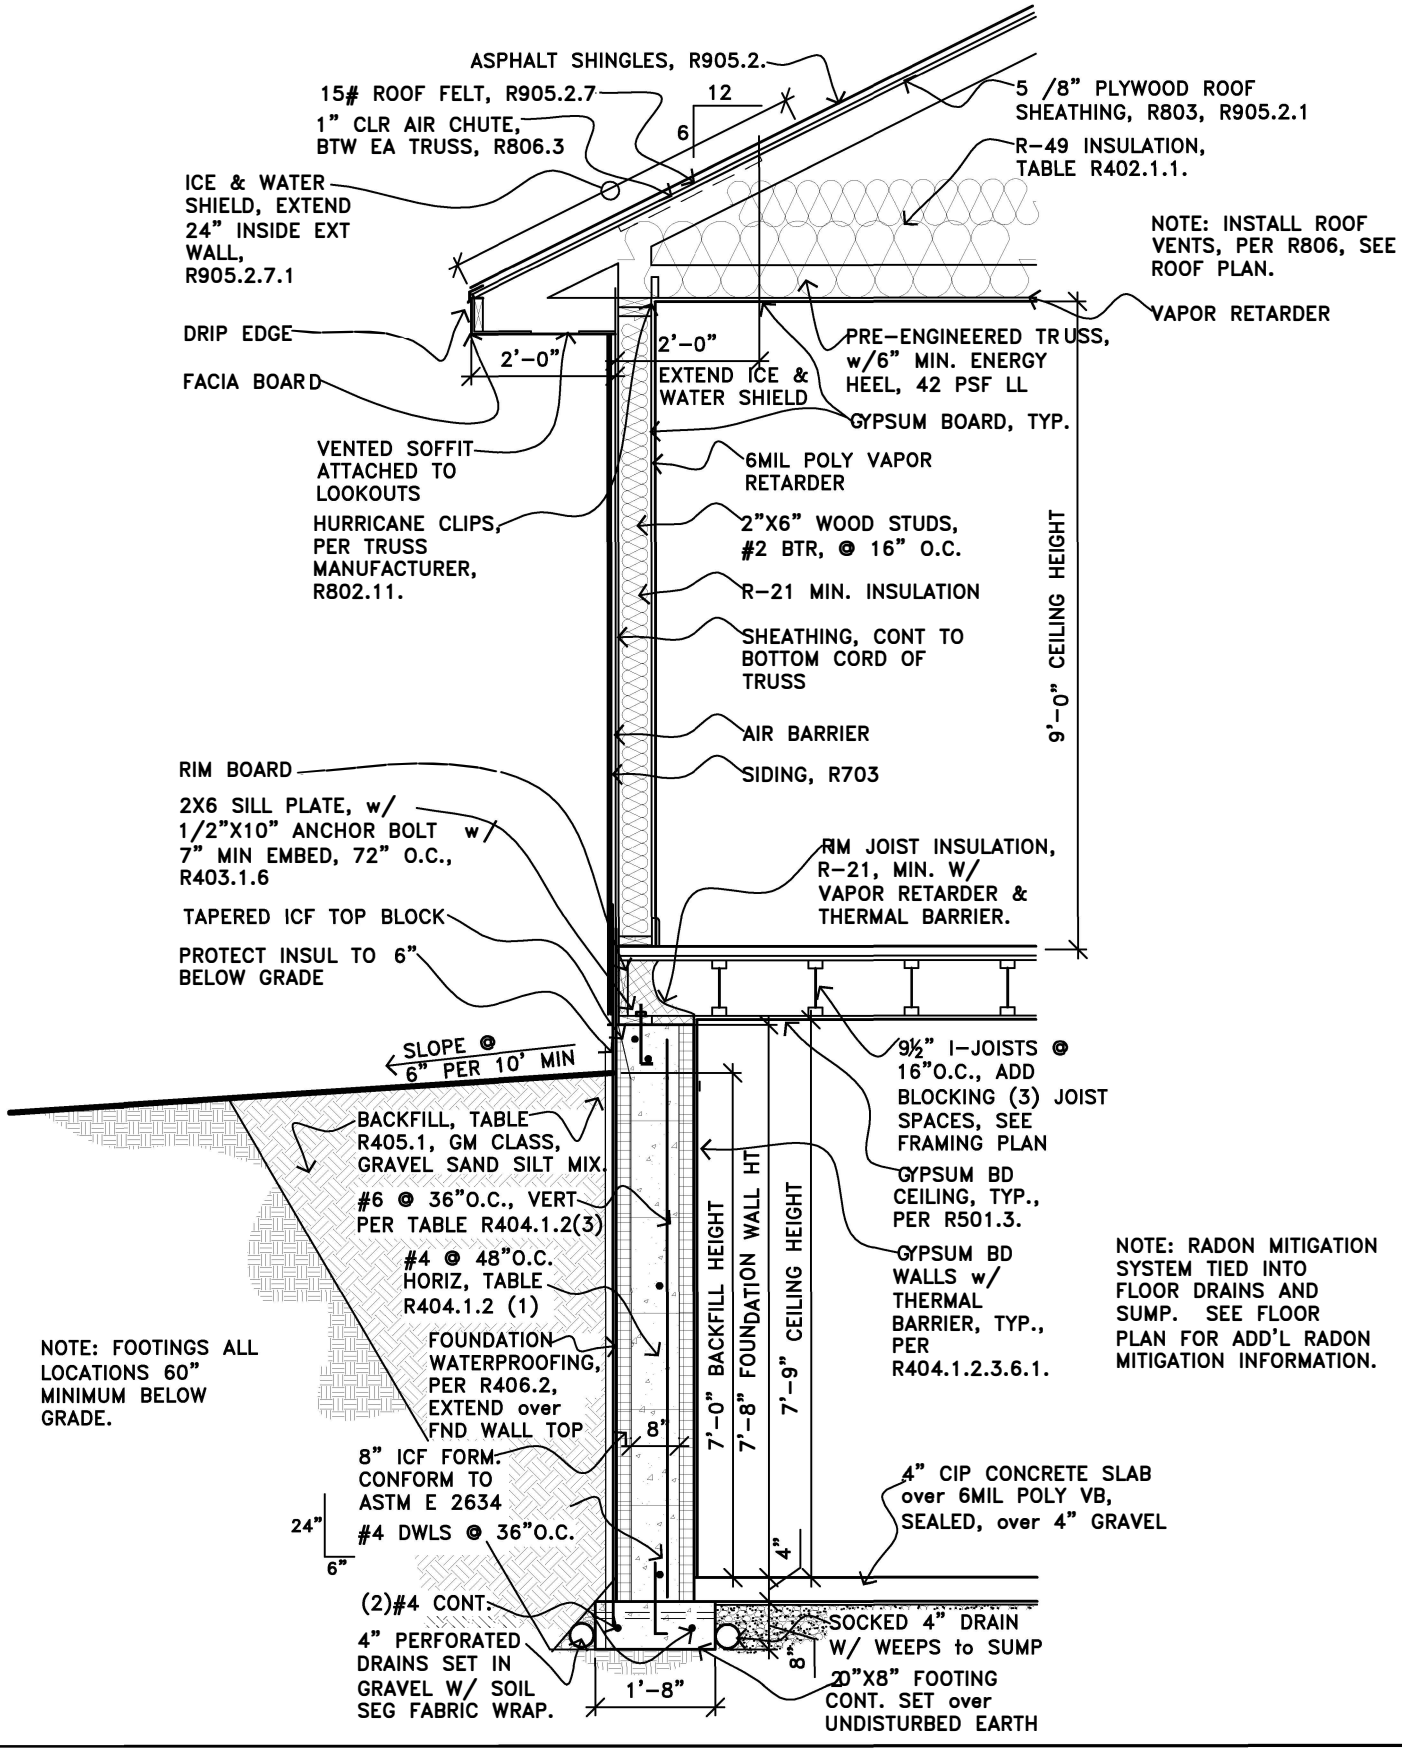

EXAMPLE WALL SECTION

RESIDENTIAL BUILDING CODE

SCALE: 3/8"=1'-0"

Date:	2/13/2015
Job No.:	HANDOUTS
Drawn By:	RDA
Revised:	3/5/2015
Approved By:	DWN
Sheet:	A6

CS&I BUILDING SAFETY DULUTHmn.gov