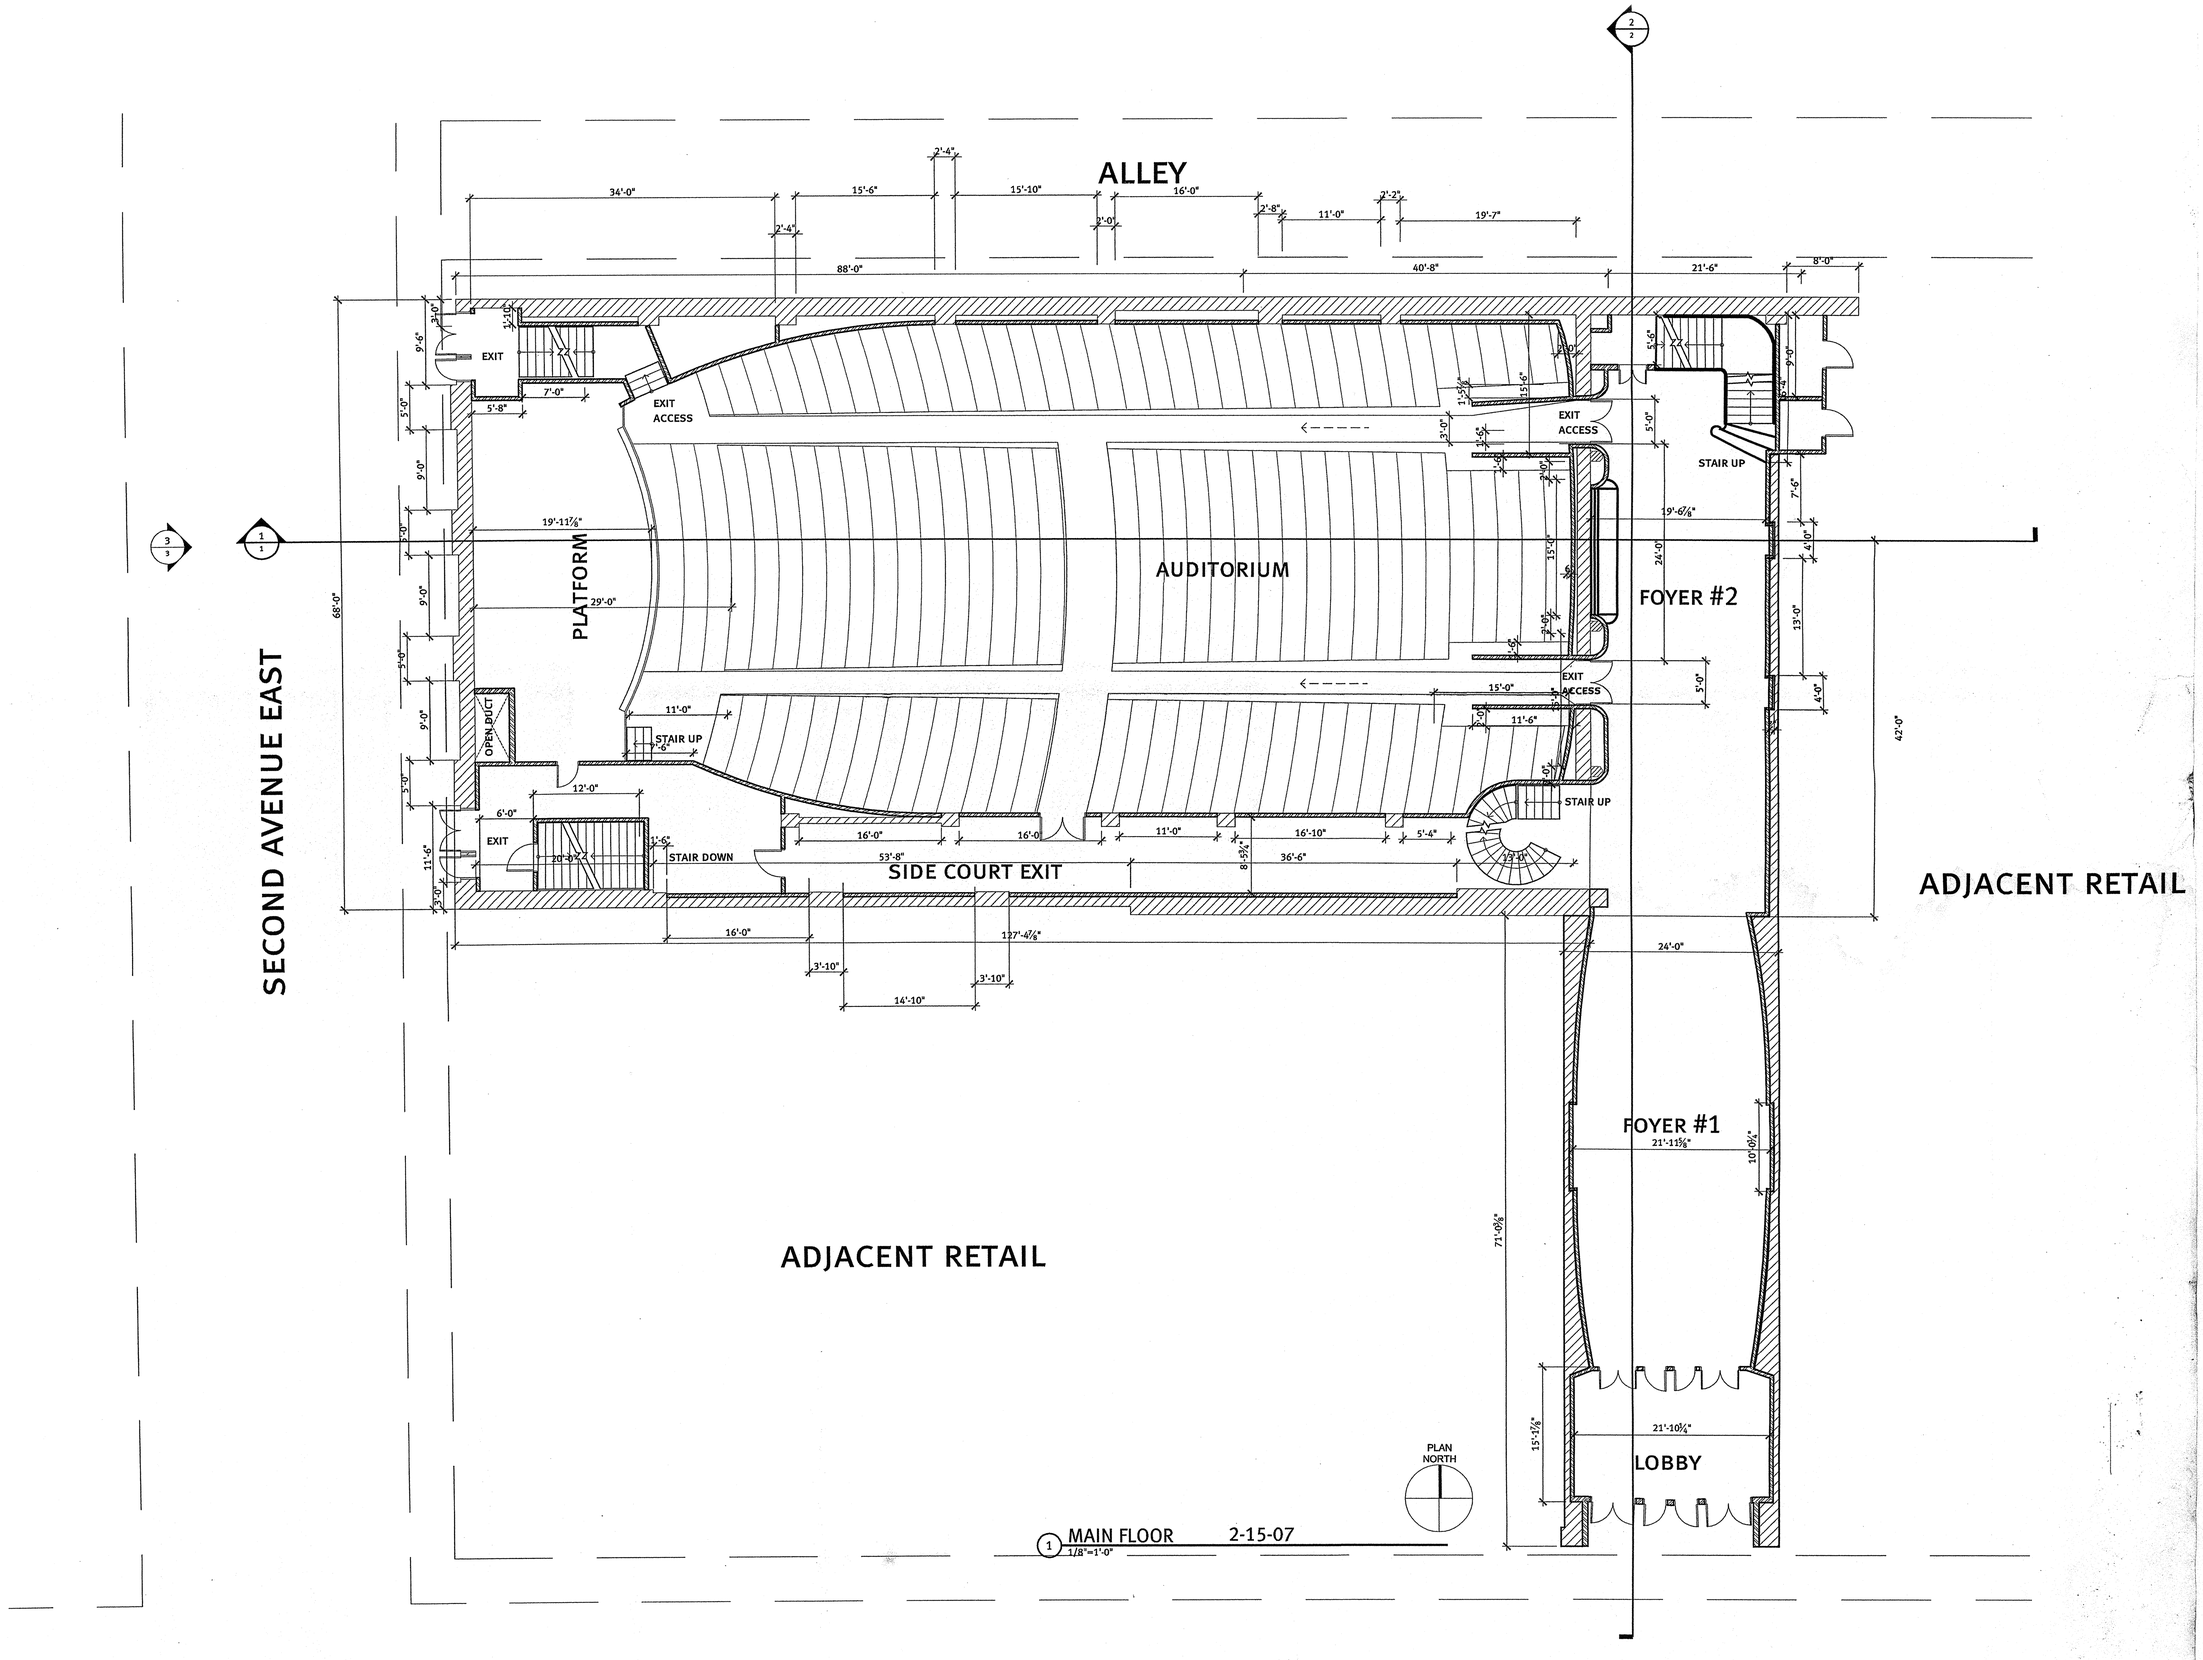
ALLEY
SECOND AVENUE EAST
ADJACENT RETAIL
ADJACENT RETAIL
AUDITORIUM
PLATFORM
FOYER #2
FOYER #1
LOBBY
SIDE COURT EXIT
EXIT
EXIT ACCESS
STAIR UP
STAIR DOWN
OPEN DUCT
PLAN NORTH
MAIN FLOOR 2-15-07
1/8"=1'-0"