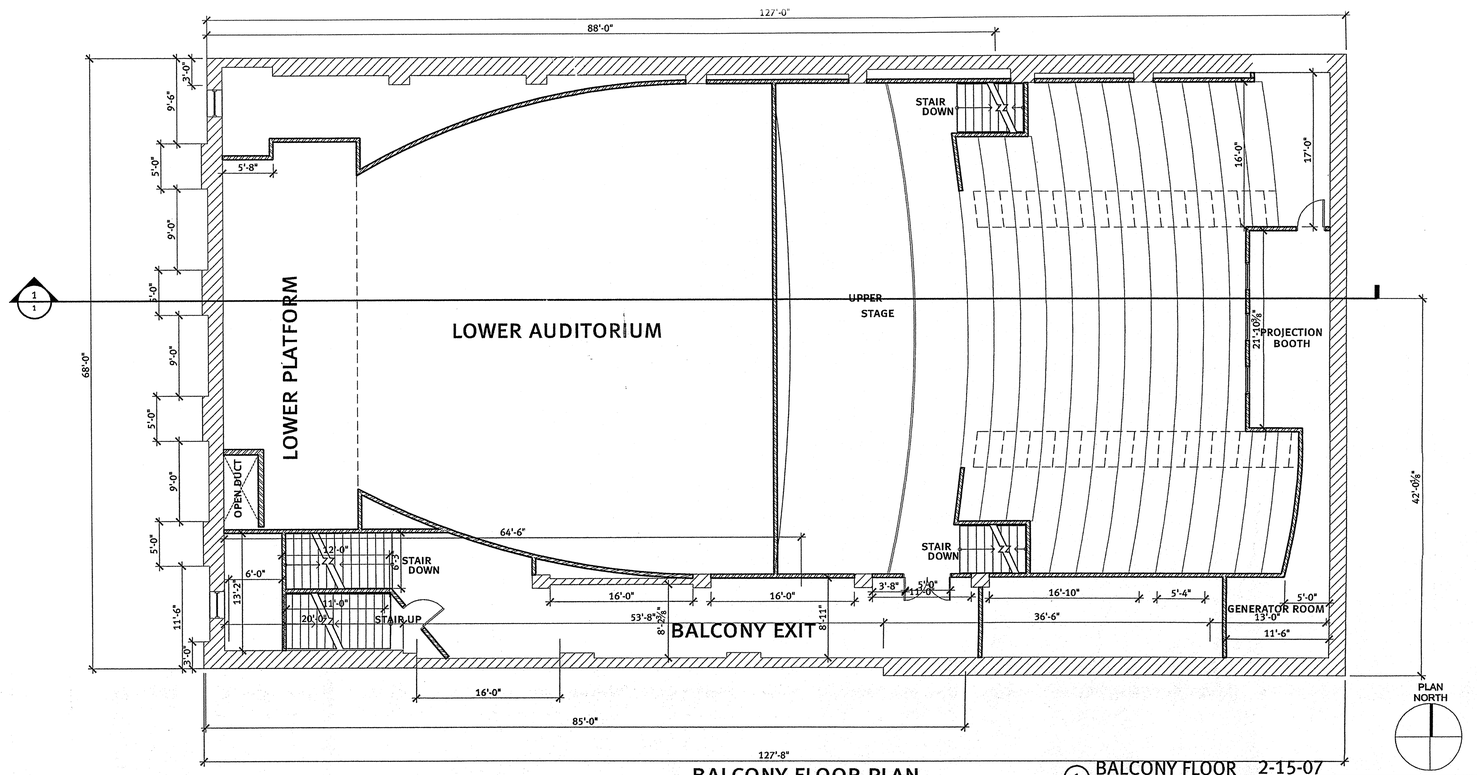

BALCONY FLOOR PLAN

1 BALCONY FLOOR 2-15-07
1/8"=1'-0"

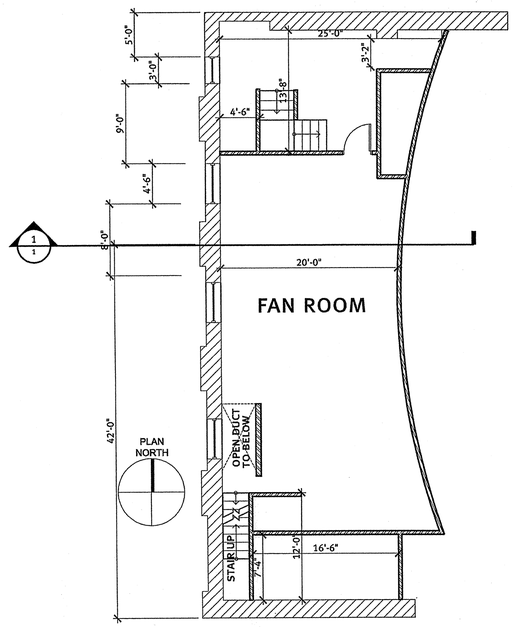

FAN ROOM PLAN

3 FAN ROOM FLOOR 2-15-07
1/8"=1'-0"

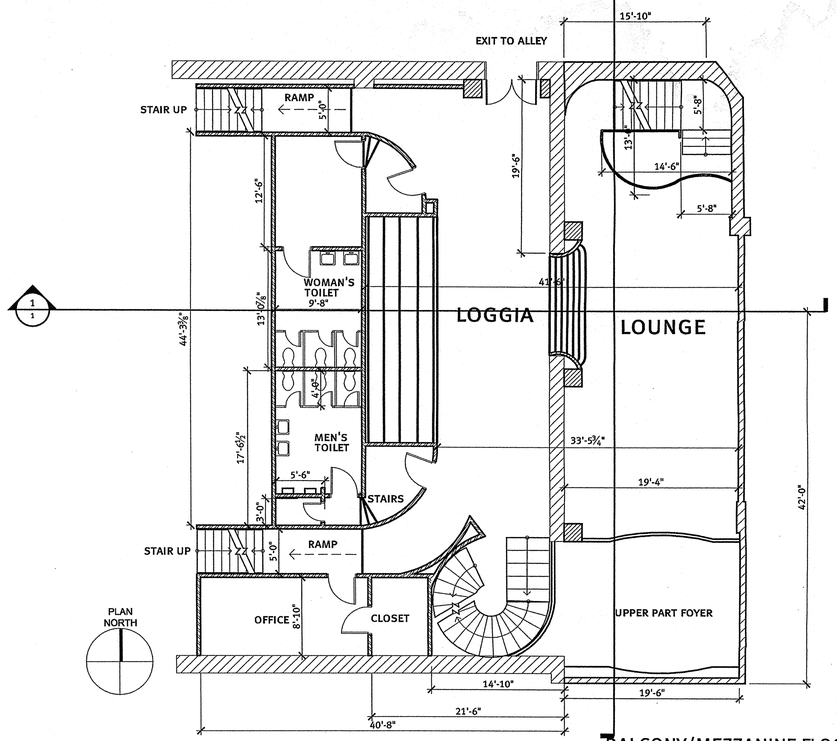

MEZZANINE FLOOR PLAN

2 BALCONY/MEZZANINE FLOOR 2-15-07
1/8"=1'-0"