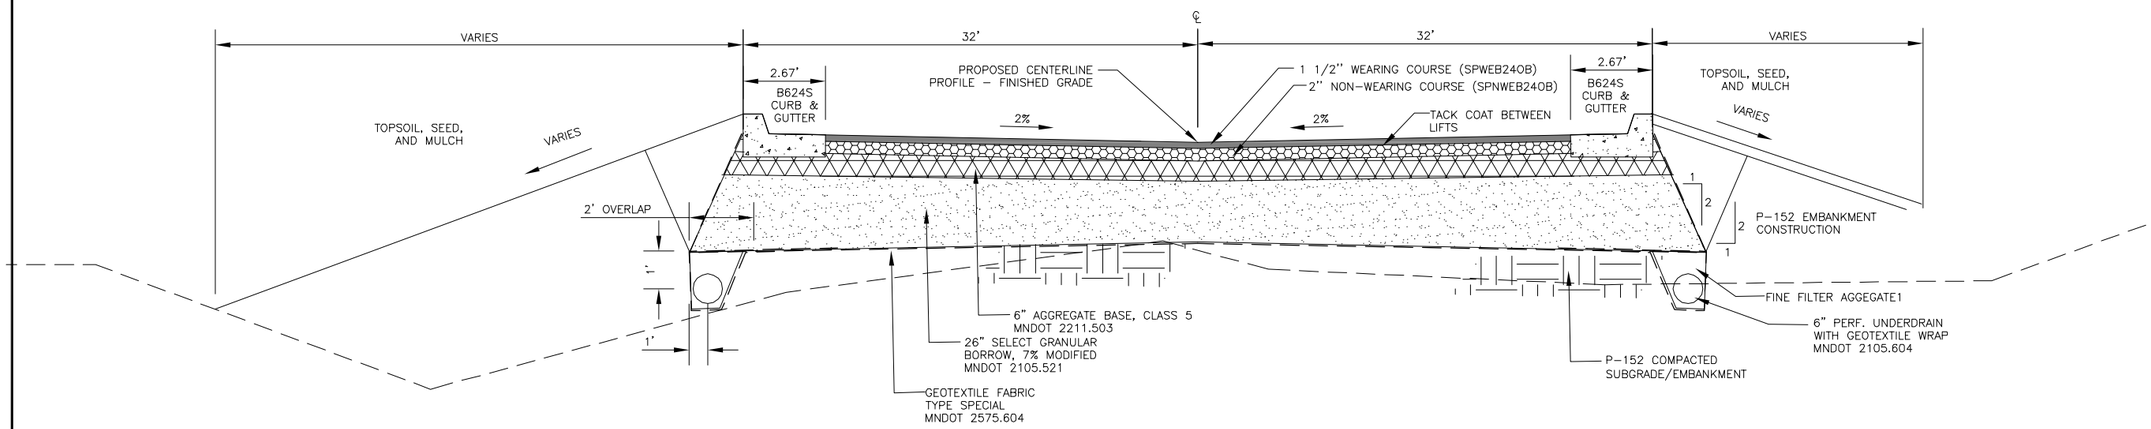

PROPOSED PARKING LOT TYPICAL SECTION

STA 0+21 - 3+61

NORTH SIDE PARKING ACCESS ROAD

N.T.S.

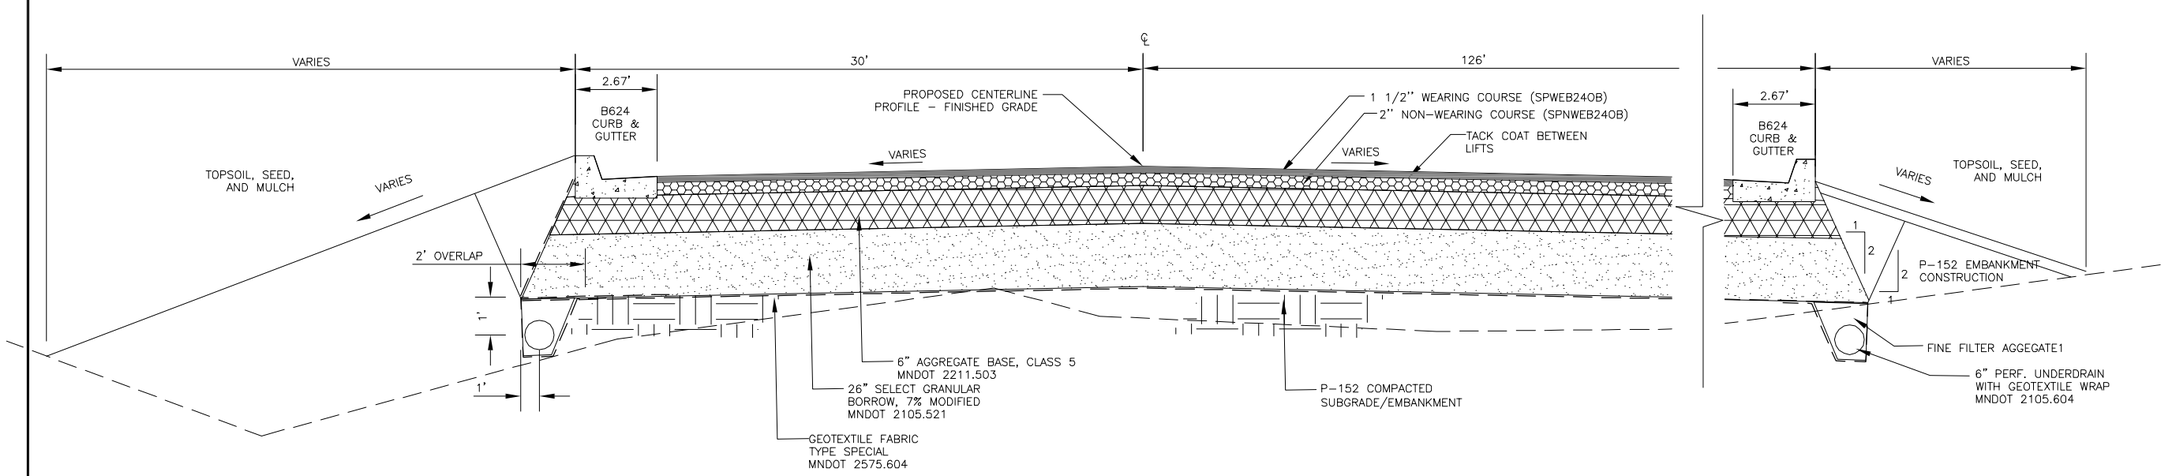

PROPOSED PARKING LOT SECTION

STA -1+80 - 0+00

NORTH SIDE ACCESS ROAD

N.T.S.

RS&H®
IMPROVING YOUR WORLD

Reynolds, Smith and Hills, Inc.
4525 Airport Approach Road, Ste A
Duluth, Minnesota 55811
218-722-1227 FAX 218-722-1052
www.rsandh.com

DULUTH INTERNATIONAL AIRPORT

NORTH BUSINESS DEVELOPMENT AREA

I hereby certify that this plan, specification, or report was prepared by me or under my direct supervision and that I am a duly Licensed Professional Engineer under the laws of the State of Minnesota.

Signature Darren K. Christopher

Typed Name DARREN K. CHRISTOPHER

Date 08/18/2009 Reg. No. 45052

REVISIONS

NO.	DESCRIPTION	DATE

DATE ISSUED: 08-18-2009
REVIEWED BY: MLS
DRAWN BY: JKE
DESIGNED BY: DKC

AEP PROJECT NUMBER
214-1882-077

© 2009 REYNOLDS, SMITH AND HILLS INC.

SHEET TITLE
TYPICAL PAVEMENT SECTIONS

SHEET NUMBER
C204

BID DOCUMENTS

T:\P\2141882.077 NORTH DEVELOPMENT\CAD\C\DLH-C204.dwg, 8/18/2009 6:02:36 AM