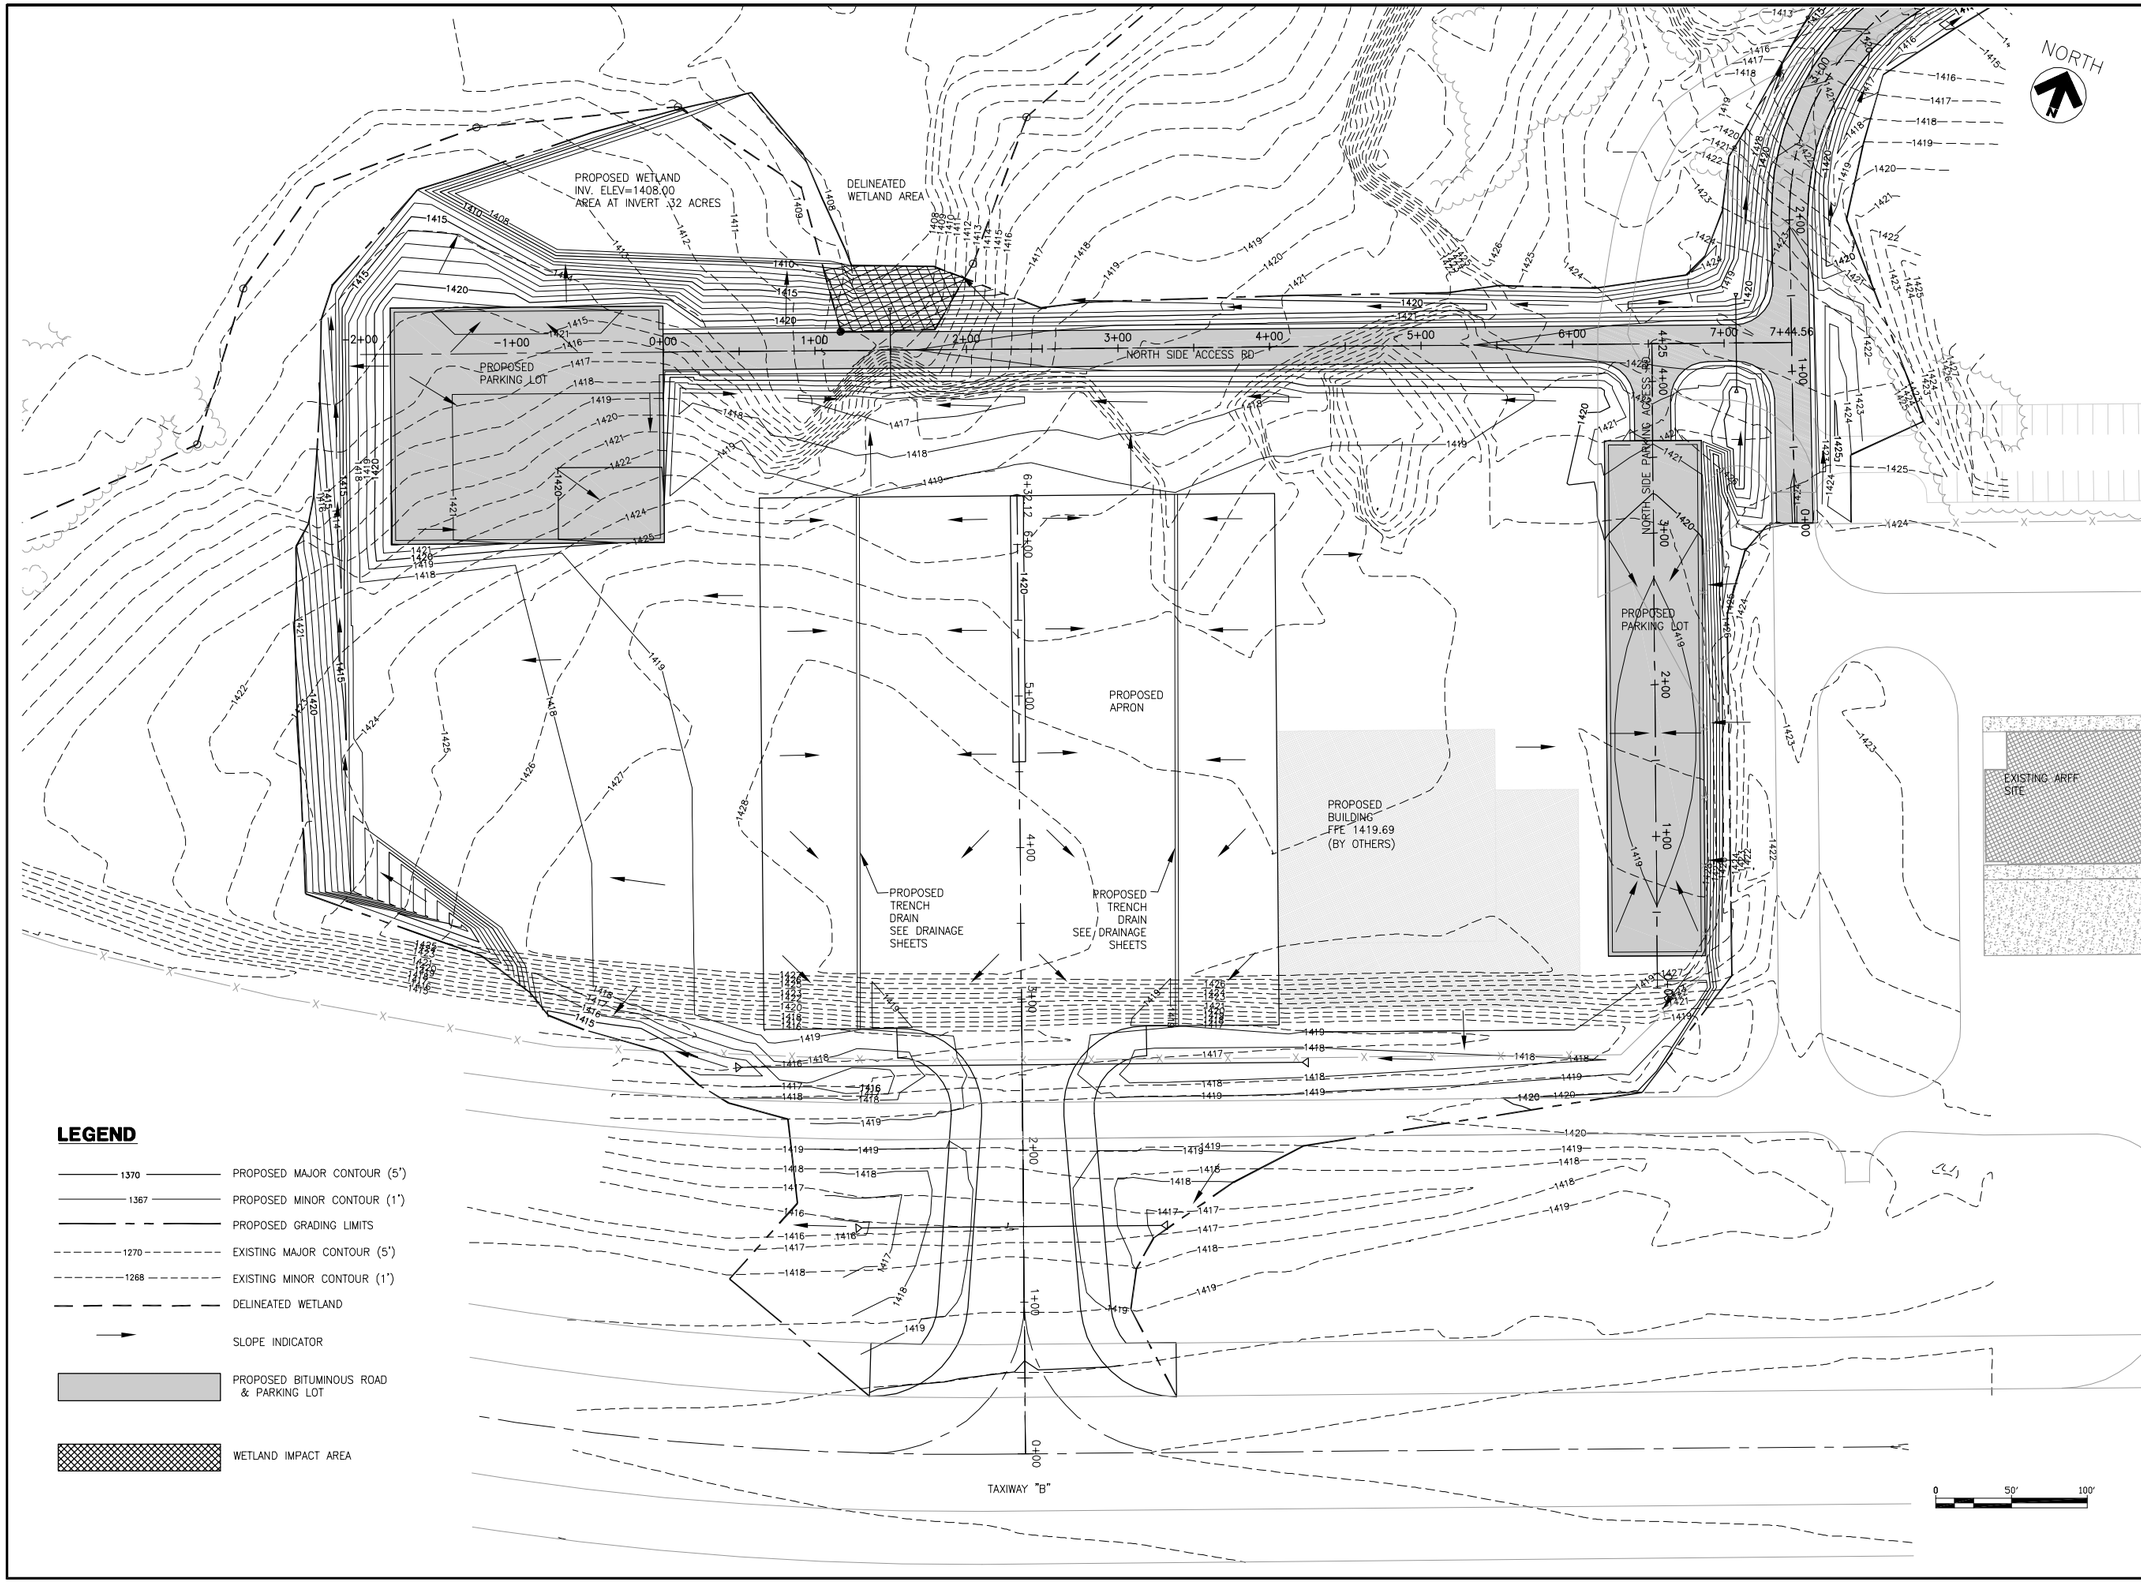

LEGEND

- 1370 — PROPOSED MAJOR CONTOUR (5')
- 1367 — PROPOSED MINOR CONTOUR (1')
- PROPOSED GRADING LIMITS
- 1270 — EXISTING MAJOR CONTOUR (5')
- 1268 — EXISTING MINOR CONTOUR (1')
- DELINEATED WETLAND
- SLOPE INDICATOR
- PROPOSED BITUMINOUS ROAD & PARKING LOT
- WETLAND IMPACT AREA

RS&H

IMPROVING YOUR WORLD

Reynolds, Smith and Hills, Inc.
4525 Airport Approach Road, Ste A
Duluth, Minnesota 55811
218-722-1227 FAX 218-722-1052
www.rsandh.com

DULUTH INTERNATIONAL AIRPORT

NORTH BUSINESS DEVELOPMENT AREA

I hereby certify that this plan, specification, or report was prepared by me or under my direct supervision and that I am a duly Licensed Professional Engineer under the laws of the State of Minnesota.

Signature Darren K. Christopher

Typed Name DARREN K. CHRISTOPHER

Date 08/18/2009 Reg. No. 45052

REVISIONS

NO.	DESCRIPTION	DATE

DATE ISSUED: 08-18-2009
REVIEWED BY: MLS
DRAWN BY: JKE
DESIGNED BY: DKC

AEP PROJECT NUMBER
214-1882-077

© 2009 REYNOLDS, SMITH AND HILLS INC.

SHEET TITLE
GRADING PLAN

SHEET 1 OF 2

SHEET NUMBER
C500

BID DOCUMENTS

T:\P\2141882.077 NORTH DEVELOPMENT\CAD\C\DLH-C500.dwg, 8/18/2009 6:12:34 AM