PROPOSED SIGNAGE

SIGN	SHEET #	CIRCUIT	MODULES	SIDE A LEGEND					SIDE B LEGEND					SIDE A COLOR					SIDE B COLOR					COMMENTS	ACTION
				1	2	3	4	5	1	2	3	4	5	1	2	3	4	5	1	2	3	4	5		
128	E100	TW B	2	←AP	RON									B/Y	B/Y				B	B					N
129	E100	TW B	2	APR	ON→									B/Y	B/Y				B	B					N
130	E100	TW B	2	←	B→									B/Y	B/Y				B	B					N

SIGN SCHEDULE LEGEND

Y/B = LOCATION SIGN YELLOW IN BLACK BACKGROUND
W/R = WHITE ON RED BACKGROUND
B/Y = BLACK ON YELLOW BACKGROUND
B = BLACK
X = BLANK
W/B = WHITE ON BLACK BACKROUND

KEY

N – NEW
R – TO BE REMOVED
NP – EXISTING SIGN WITH NEW PANEL

NOTES:

1. ALL NEW SIGNS ARE SIZE 1, STYLE 2 AND CLASS 2.
2. ALL SIGNS READ LEFT TO RIGHT WHILE FACING THE SIGN.
3. ALL SIGNS SHALL BE MANUFACTURED AND INSTALLED IN ACCORDANCE WITH THE LATEST VERSION F.A.A. ADVISORY CIRCULAR 150/5340–18E AND 150/5345–44H.
5. SIGNAGE LOCATION AND CIRCUIT NUMBERS ARE PROVIDED FOR INFORMATION PURPOSES ONLY. CONTRACTOR SHALL FIELD VERIFY.
6. SIGN NUMBERS ON PROPOSED SIGNAGE SHALL BE PLACED ON THE SIGN.

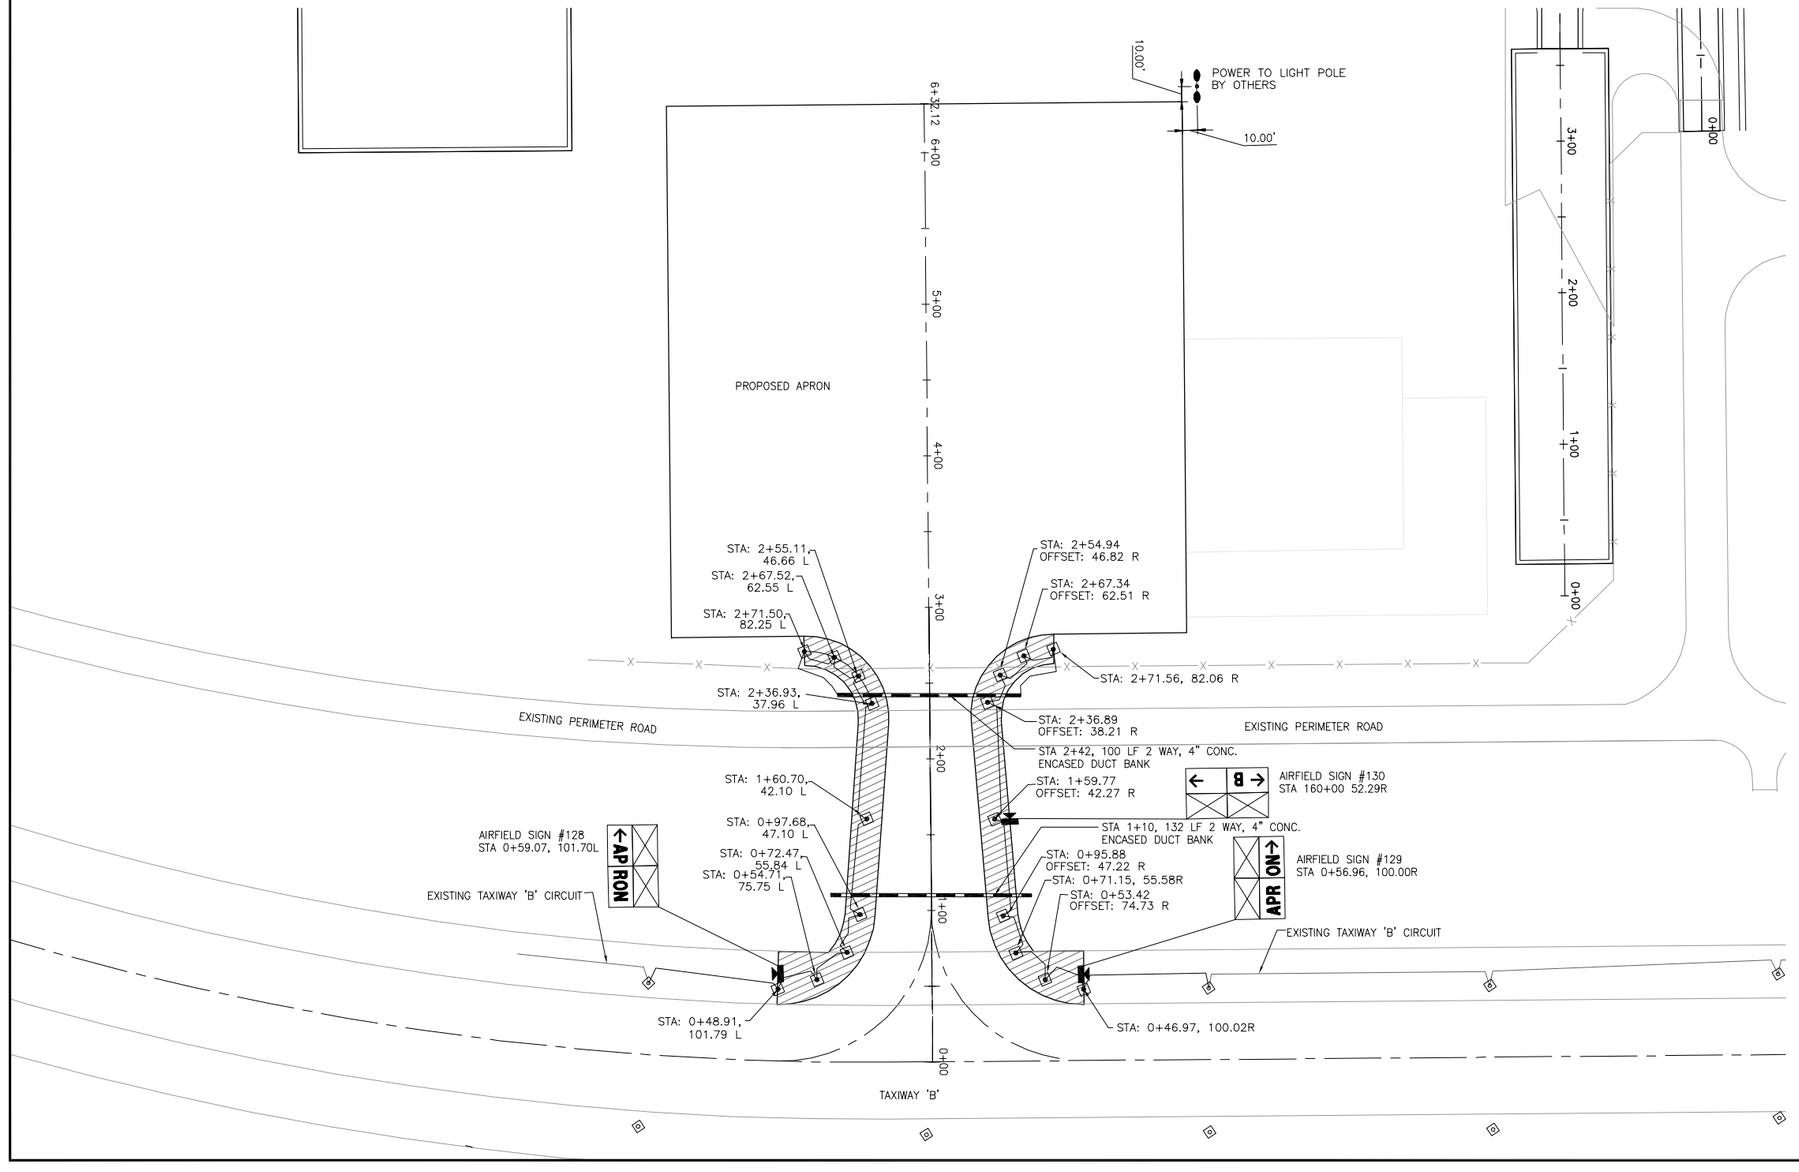

RS&H®
IMPROVING YOUR WORLD

Reynolds, Smith and Hills, Inc.
4525 Airport Approach Road, Ste A
Duluth, Minnesota 55811
218-722-1227 FAX 218-722-1052
www.rsandh.com

DULUTH INTERNATIONAL AIRPORT

NORTH BUSINESS DEVELOPMENT AREA

I hereby certify that this plan, specification, or report was prepared by me or under my direct supervision and that I am a duly Licensed Professional Engineer under the laws of the State of Minnesota.

Signature Darren K. Christopher
Typed Name DARREN K. CHRISTOPHER
Date 08/18/2009 Reg. No. 45052

REVISIONS

NO.	DESCRIPTION	DATE

DATE ISSUED: 08-18-2009
REVIEWED BY: MLS
DRAWN BY: JKE
DESIGNED BY: DKC

AEP PROJECT NUMBER
214-1882-077

© 2009 REYNOLDS, SMITH AND HILLS INC.

SHEET TITLE
LIGHTING & SIGNAGE PLAN

SHEET
1 OF 2

SHEET NUMBER
E100

BID DOCUMENTS

T:\P\2141882_077 NORTH DEVELOPMENT\CAD\CIDLH-E100.dwg, 8/18/2009 7:36:12 AM