




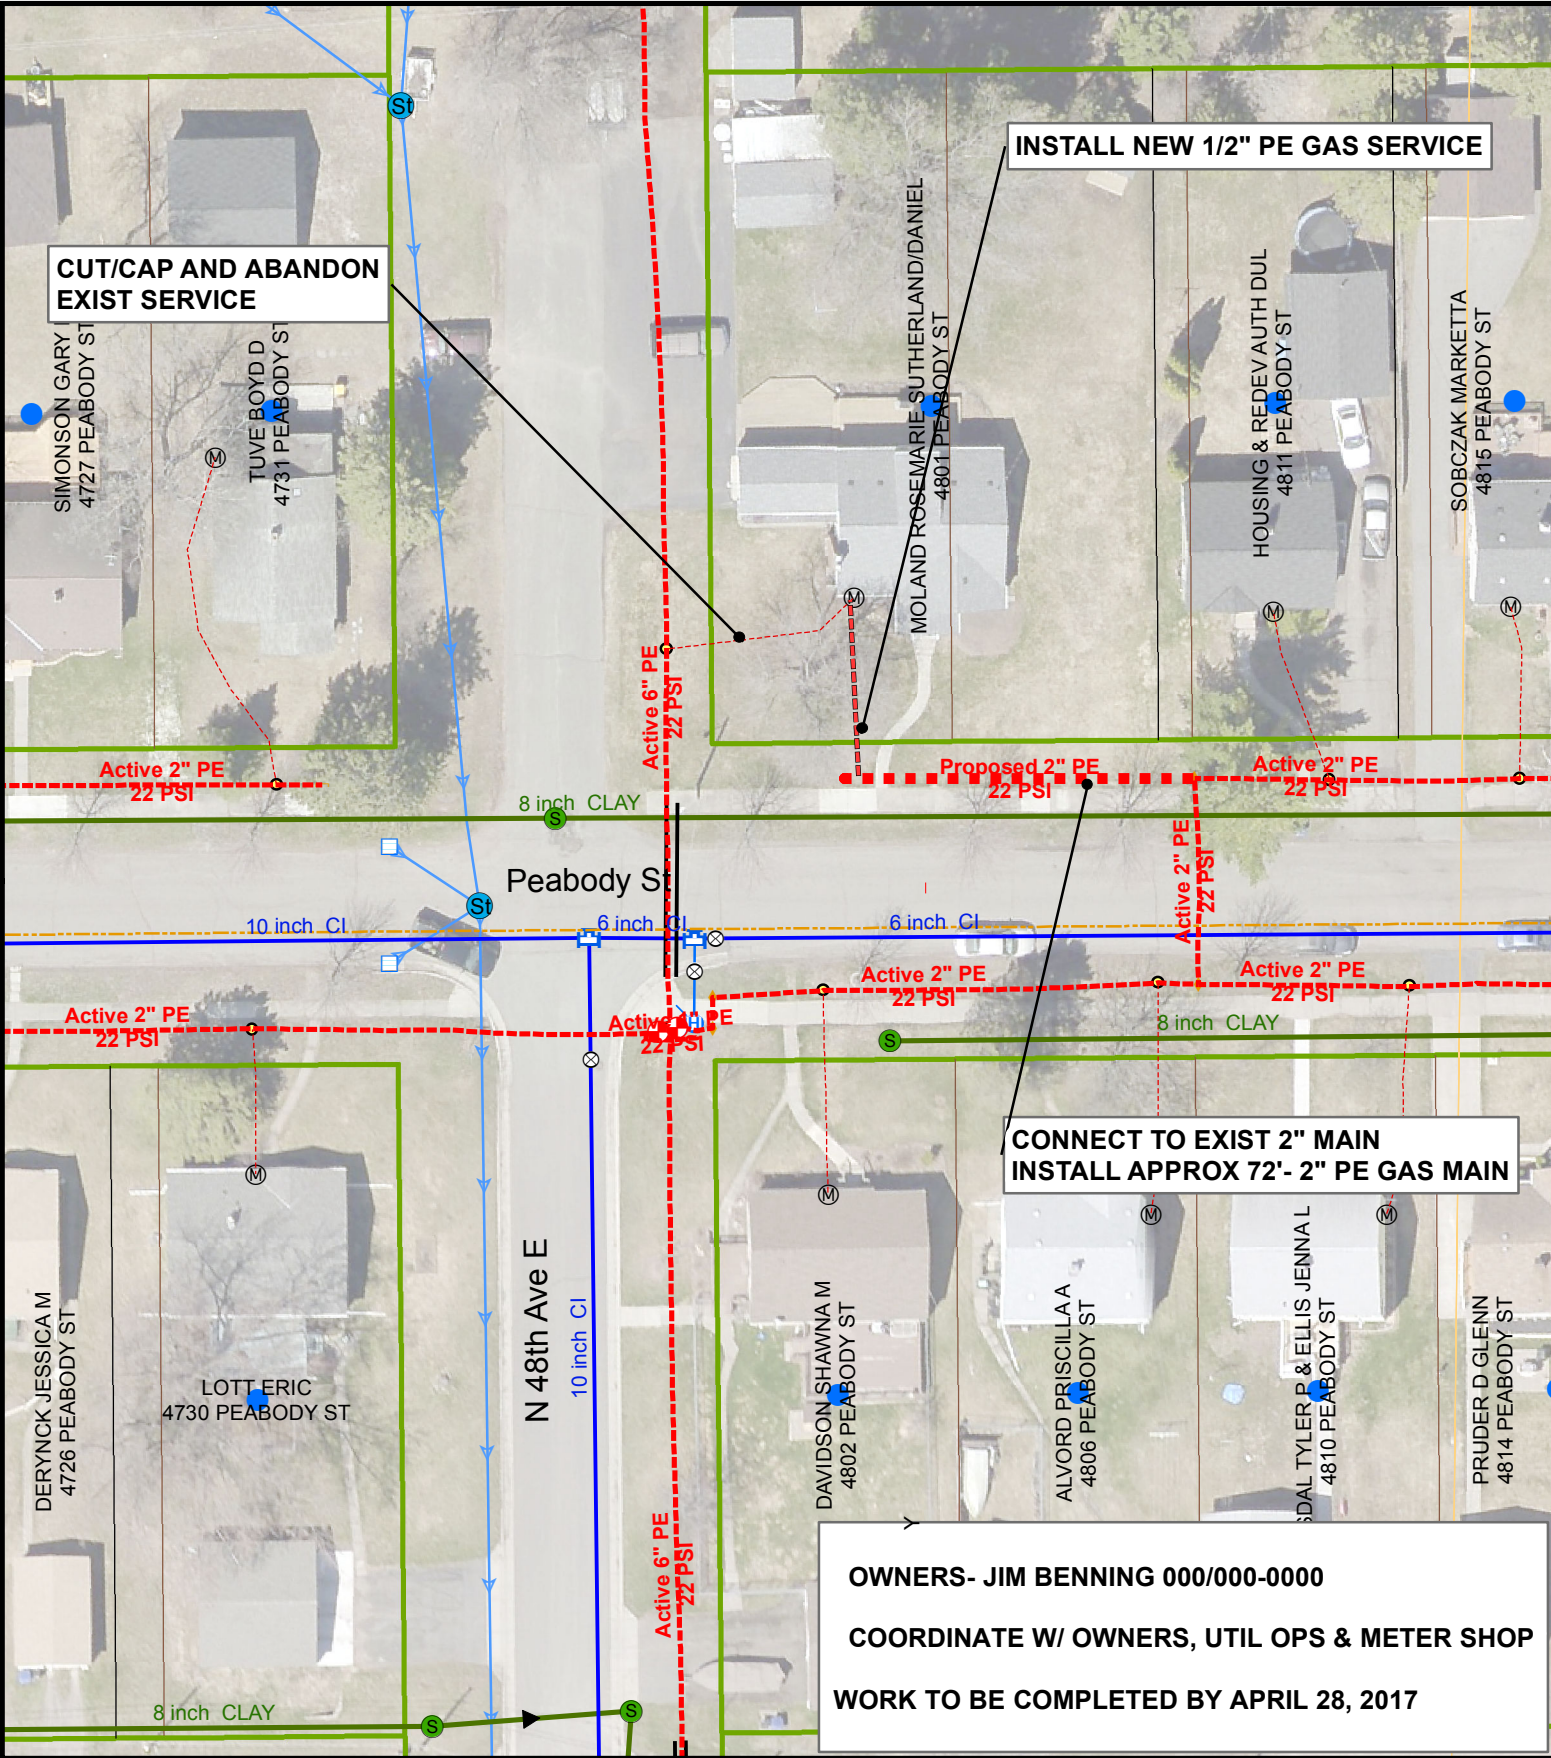


DATE COMPLETED:		INSPECTOR:	
			
EXCESS FLOW VALVE: <u>YES</u> APPL #: <u>N/A</u> EAM #: <u>439415</u> ZONE: <u>1</u> PLAN OF: <u>NEW 1/2" PE GAS SERVICE AND 2" MAIN EXTENSION</u> LOCATION: <u>4801 PEABODY ST</u> FROM: _____ TO: _____ DEPARTMENT OF PUBLIC WORKS AND UTILITIES			
		JOB NO: <u>1610-013</u>	
		DRAWN BY: <u>MHW</u>	
		DATE: <u>1/18/2017</u>	

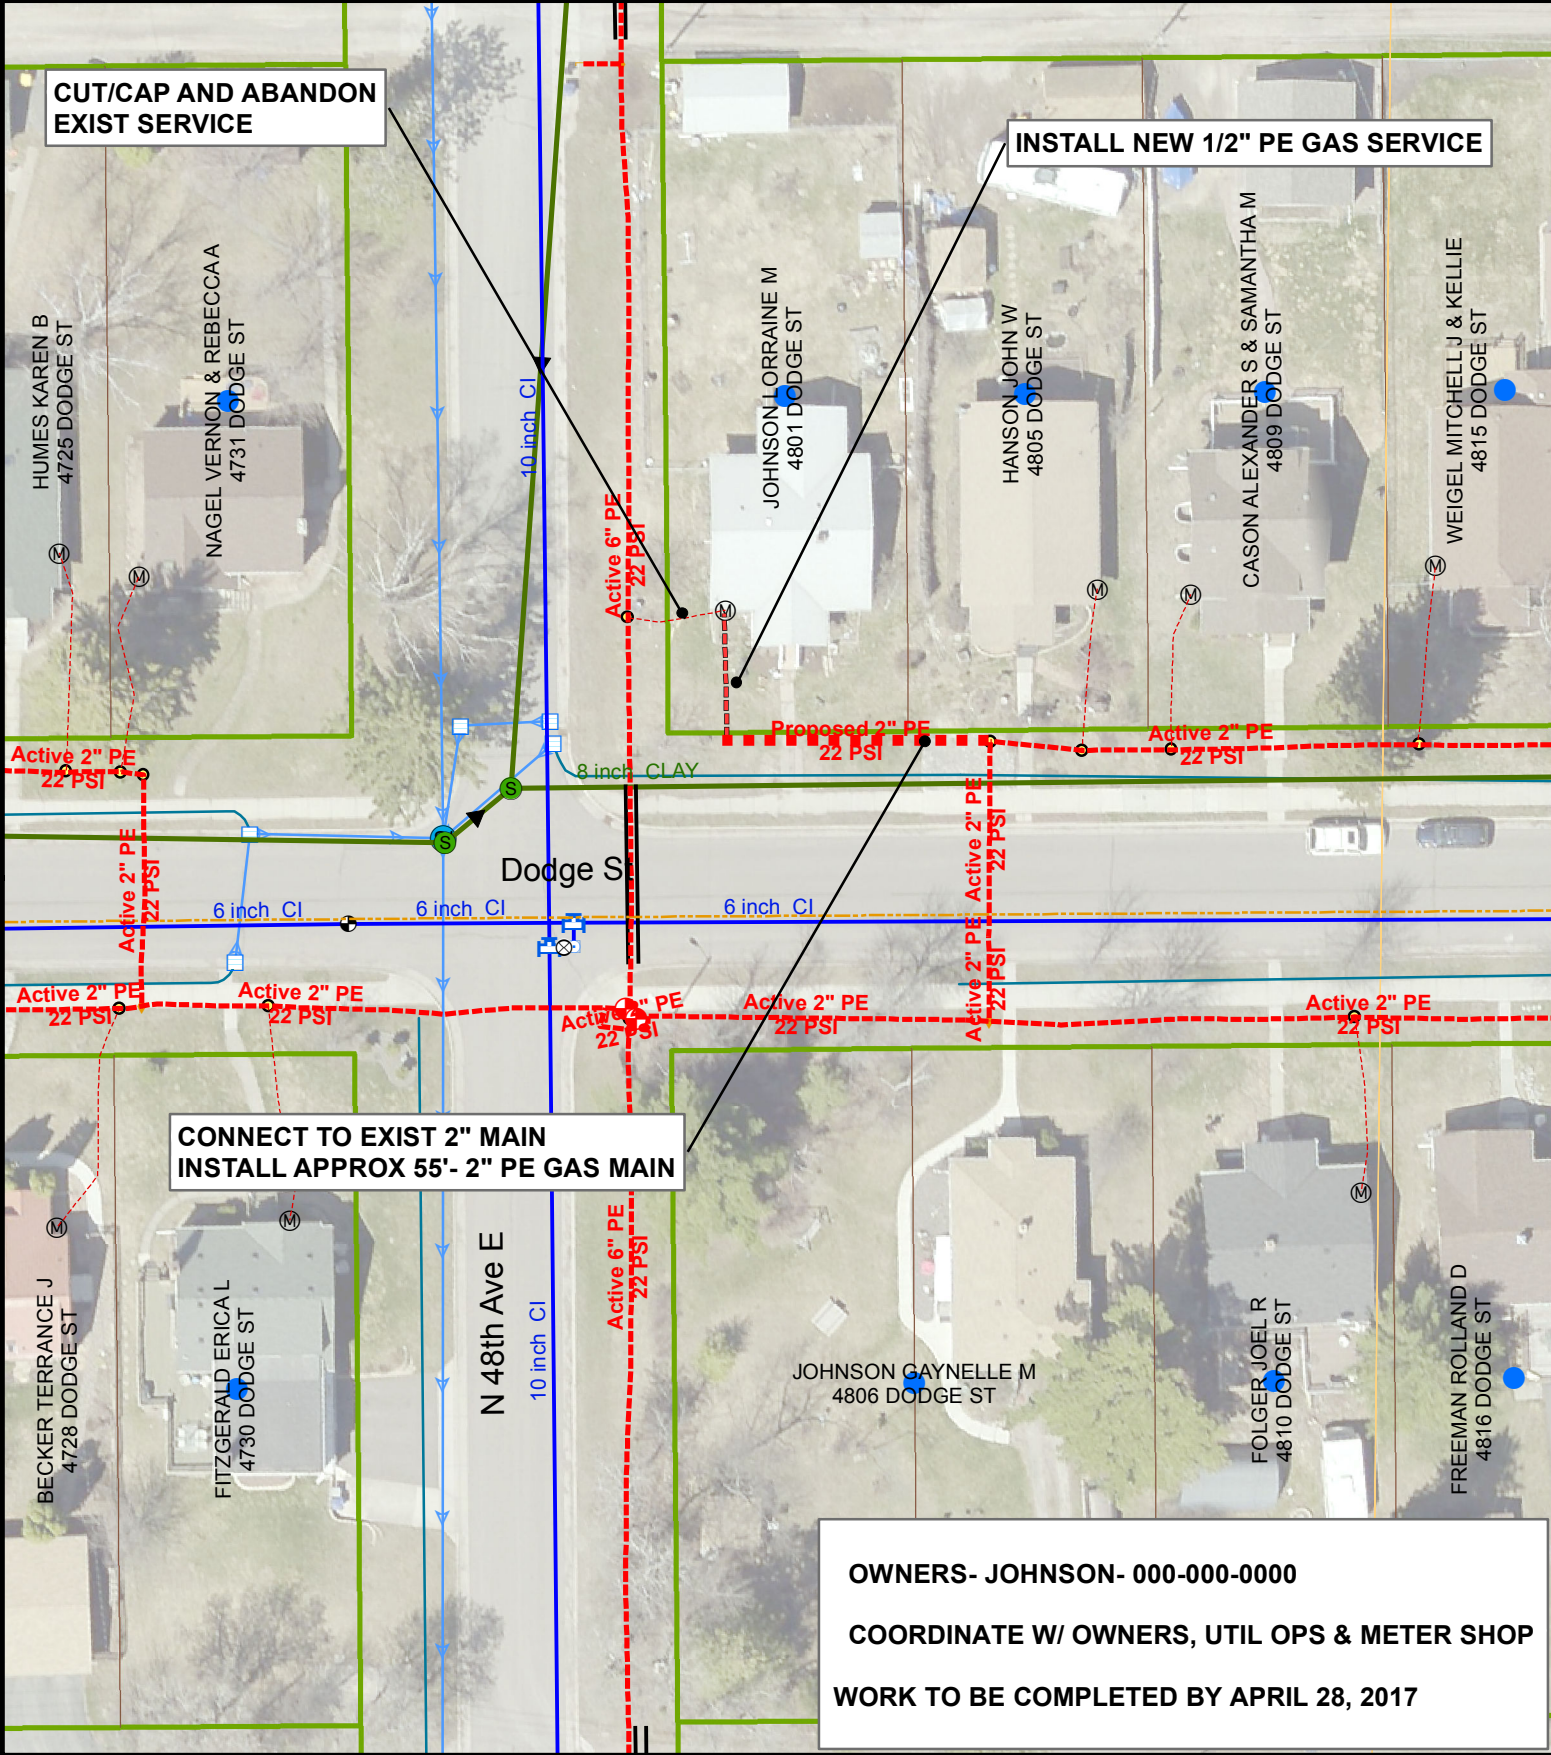

DATE COMPLETED:		INSPECTOR:		
EXCESS FLOW VALVE: <u>YES</u> APPL #.: <u>N/A</u> EAM #.: <u>439415</u> ZONE: <u>1</u> PLAN OF: <u>NEW 1/2" PE GAS SERVICE AND 2" MAIN EXTENSION</u> LOCATION: <u>4801 DODGE ST</u> FROM: _____ TO: _____ DEPARTMENT OF PUBLIC WORKS AND UTILITIES				JOB NO: <u>1610-014</u> DRAWN BY: <u>MHW</u> DATE: <u>1/18/2017</u>

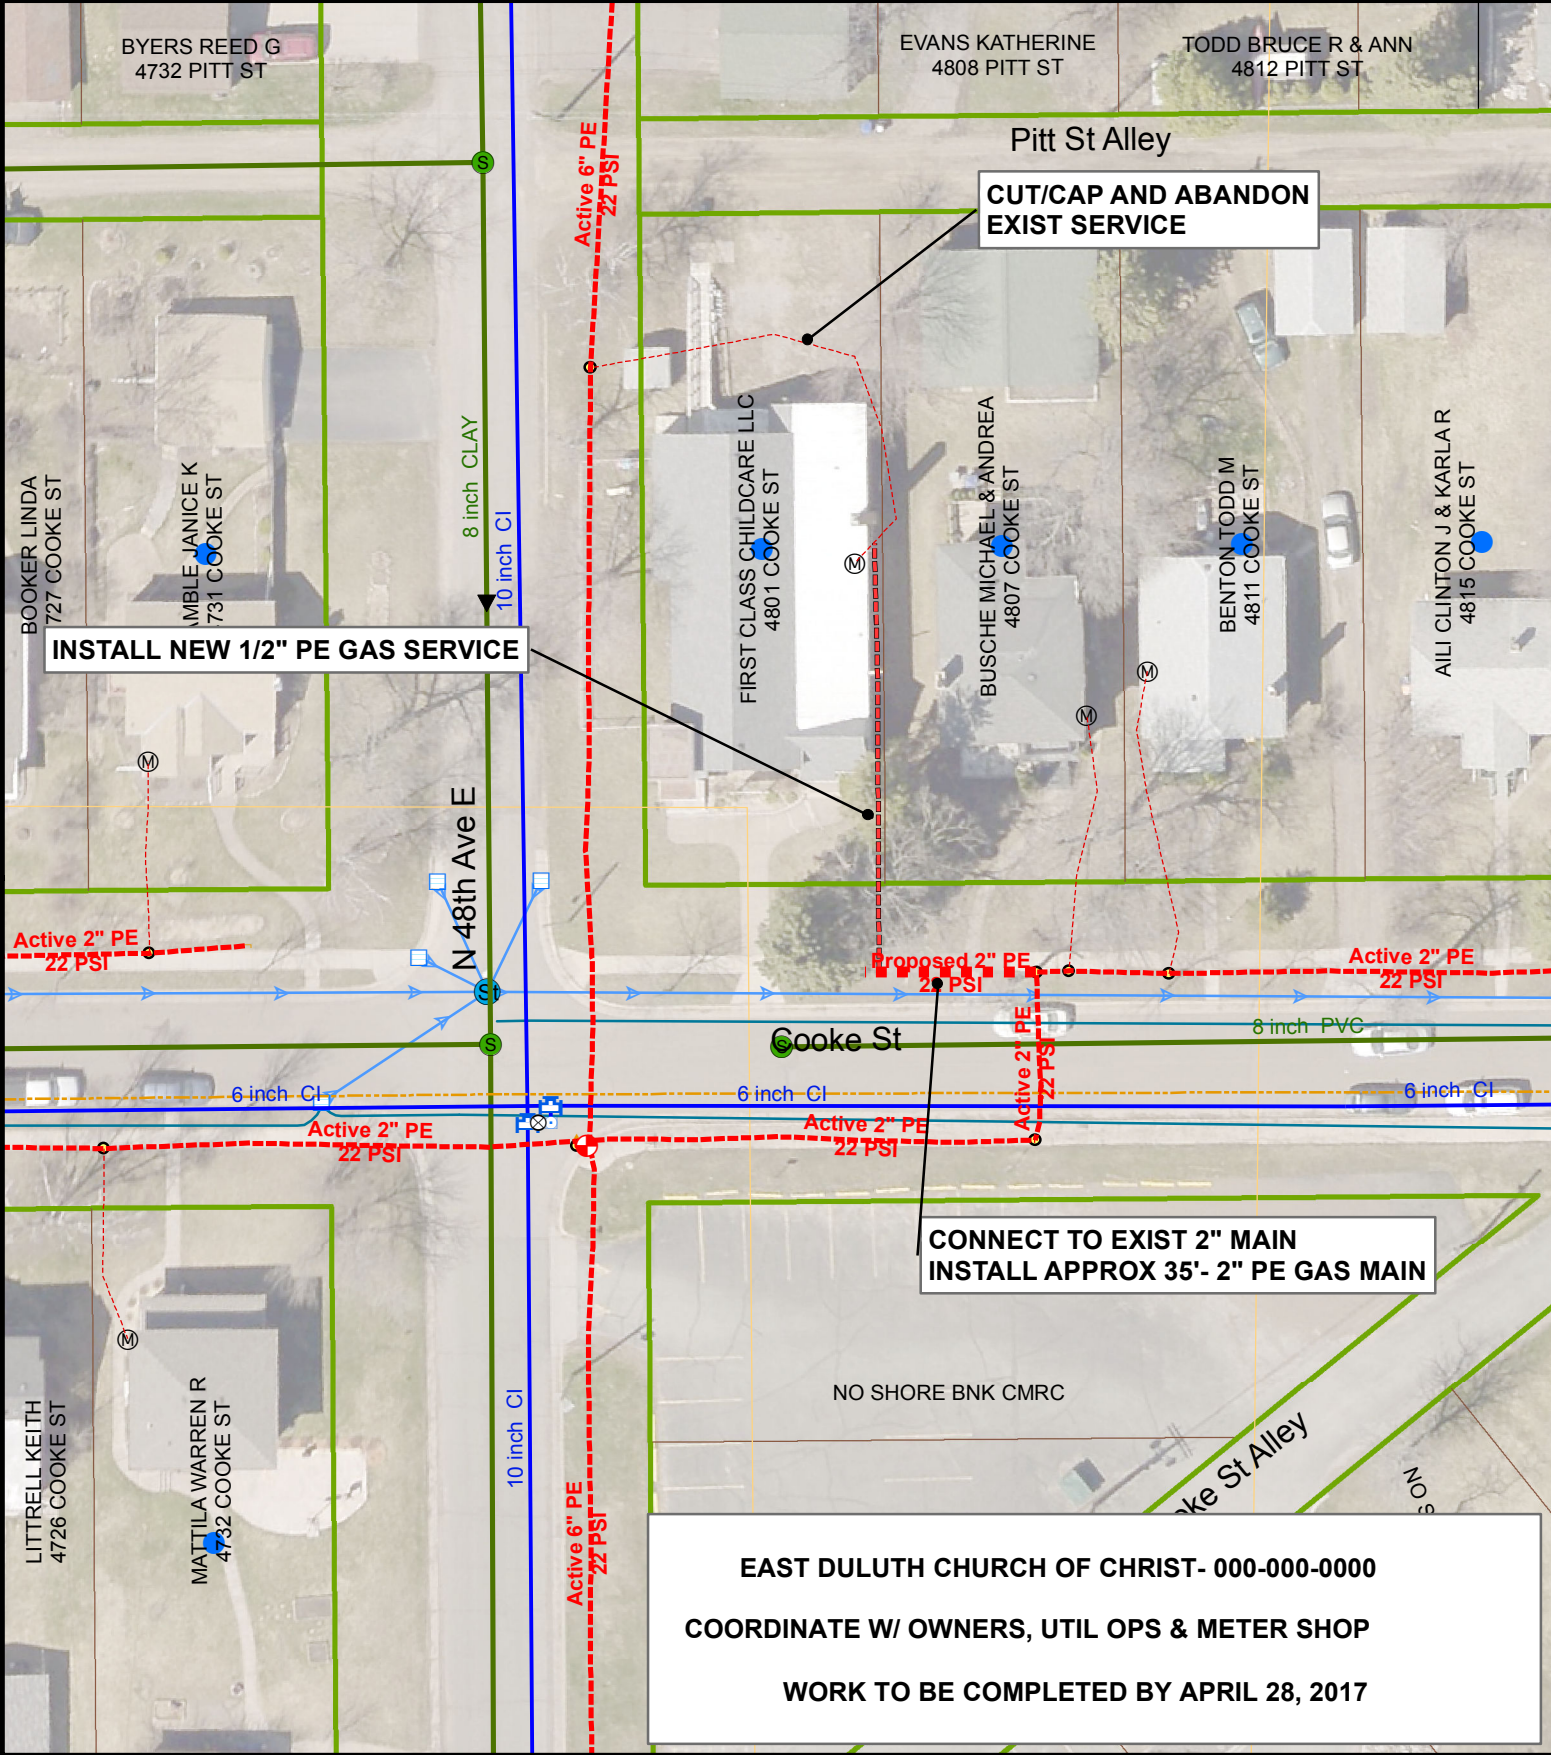

DATE COMPLETED:		INSPECTOR:	
EXCESS FLOW VALVE: <u>YES</u> APPL #: <u>N/A</u> EAM #: <u>439415</u> ZONE: <u>1</u> PLAN OF: <u>NEW 1/2" PE GAS SERVICE AND 2" MAIN EXTENSION</u> LOCATION: <u>4801 COOKE ST</u> FROM: _____ TO: _____ DEPARTMENT OF PUBLIC WORKS AND UTILITIES			
		JOB NO: <u>1610-016</u>	
		DRAWN BY: <u>MHW</u>	
		DATE: <u>1/18/2017</u>	

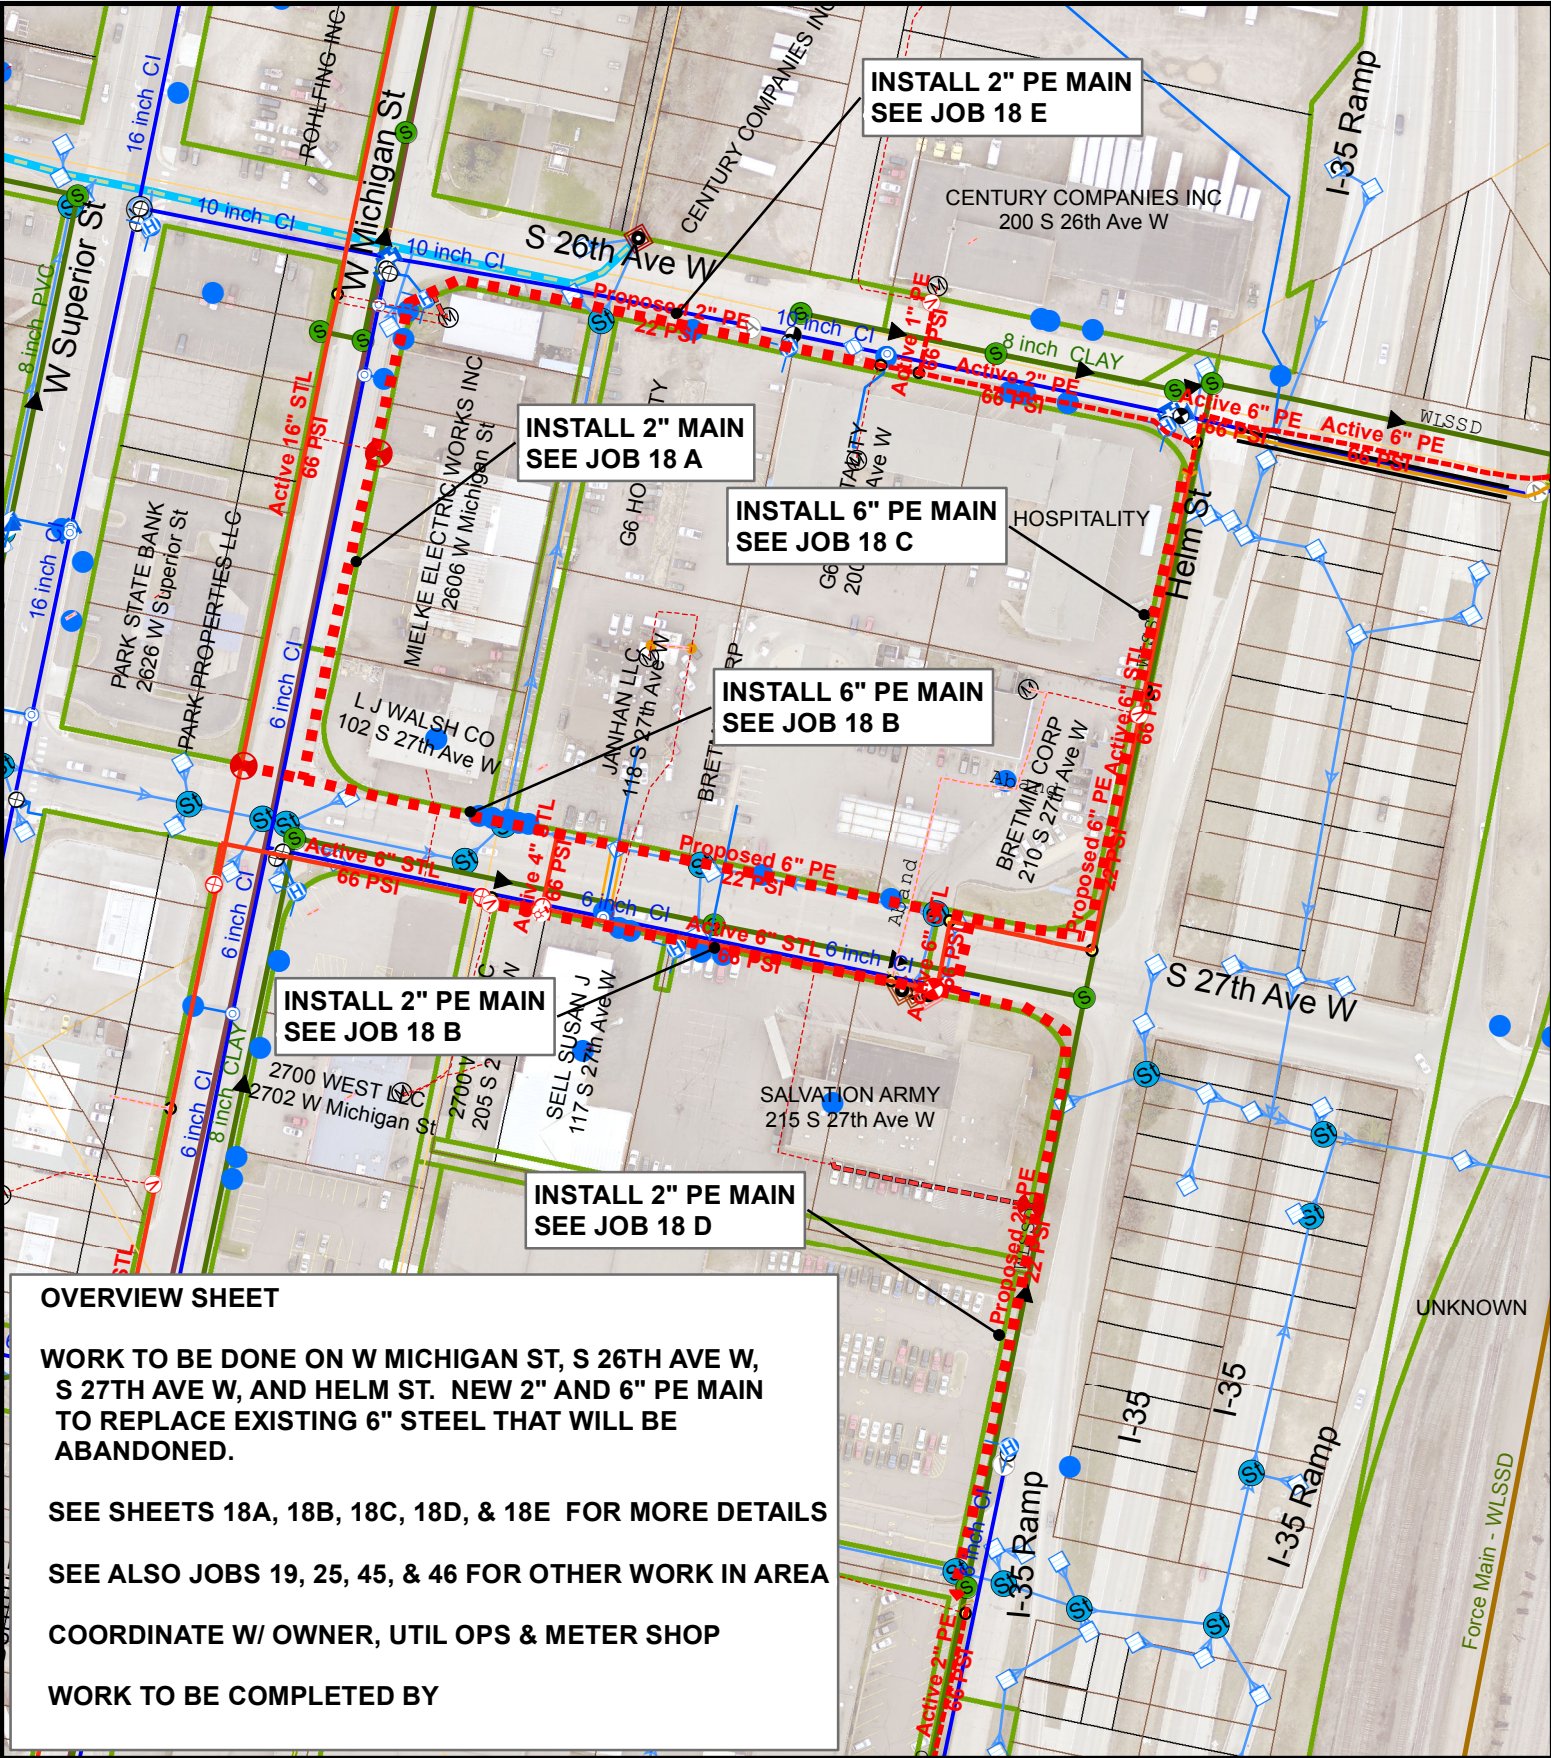

OVERVIEW SHEET

WORK TO BE DONE ON W MICHIGAN ST, S 26TH AVE W, S 27TH AVE W, AND HELM ST. NEW 2" AND 6" PE MAIN TO REPLACE EXISTING 6" STEEL THAT WILL BE ABANDONED.

SEE SHEETS 18A, 18B, 18C, 18D, & 18E FOR MORE DETAILS

SEE ALSO JOBS 19, 25, 45, & 46 FOR OTHER WORK IN AREA

COORDINATE W/ OWNER, UTIL OPS & METER SHOP

WORK TO BE COMPLETED BY

DATE COMPLETED:

INSPECTOR:



NTS

EXCESS FLOW VALVE: NA APPL #: NA EAM #: 439415 ZONE: 5

PLAN OF: INSTALL NEW 2" AND 6" PE GAS MAINS

LOCATION: W MICHIGAN ST - S 26TH AVE W - S 27TH AVE W - HELM ST

FROM: SEE DETAIL SHEETS TO: _____


DEPARTMENT OF PUBLIC WORKS AND UTILITIES




JOB NO: 1610-018

DRAWN BY: MHW


DATE: 1/27/2017

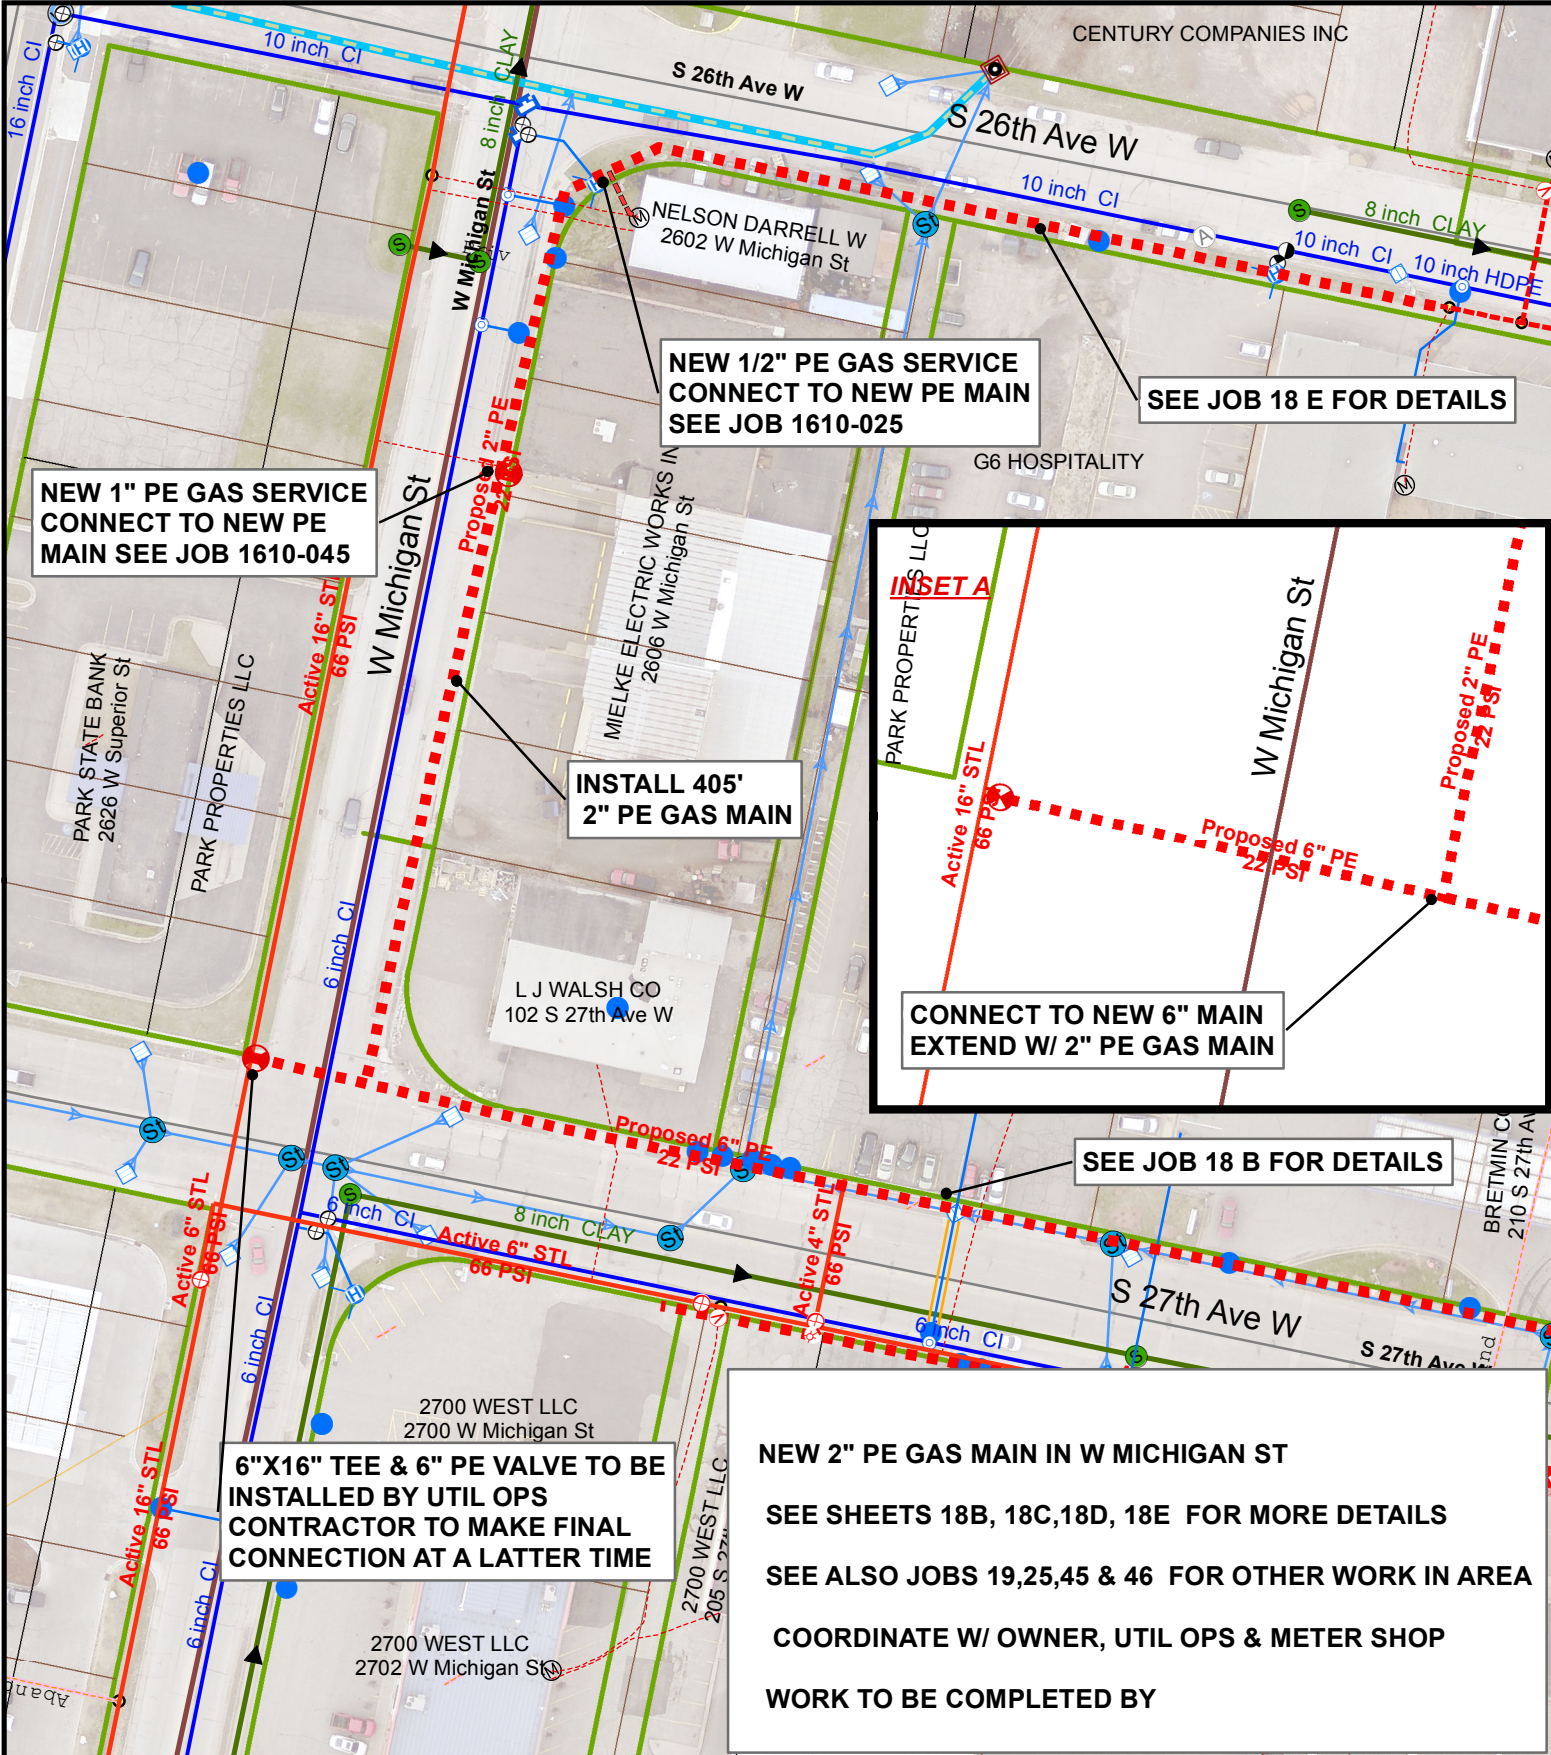


DATE COMPLETED:		INSPECTOR:	
			
		NTS	
EXCESS FLOW VALVE: <u>NA</u> APPL #: <u>NA</u> EAM #: <u>439415</u> ZONE: <u>5</u> PLAN OF: <u>INSTALL NEW 2" PE GAS MAIN</u> LOCATION: <u>W MICHIGAN ST</u> FROM: <u>S 27TH AVE W</u> TO: <u>S 26TH AVE W</u> DEPARTMENT OF PUBLIC WORKS AND UTILITIES			
		JOB NO: <u>1610-018 A</u>	
		DRAWN BY: <u>MHW</u>	
		DATE: <u>1/27/2017</u>	

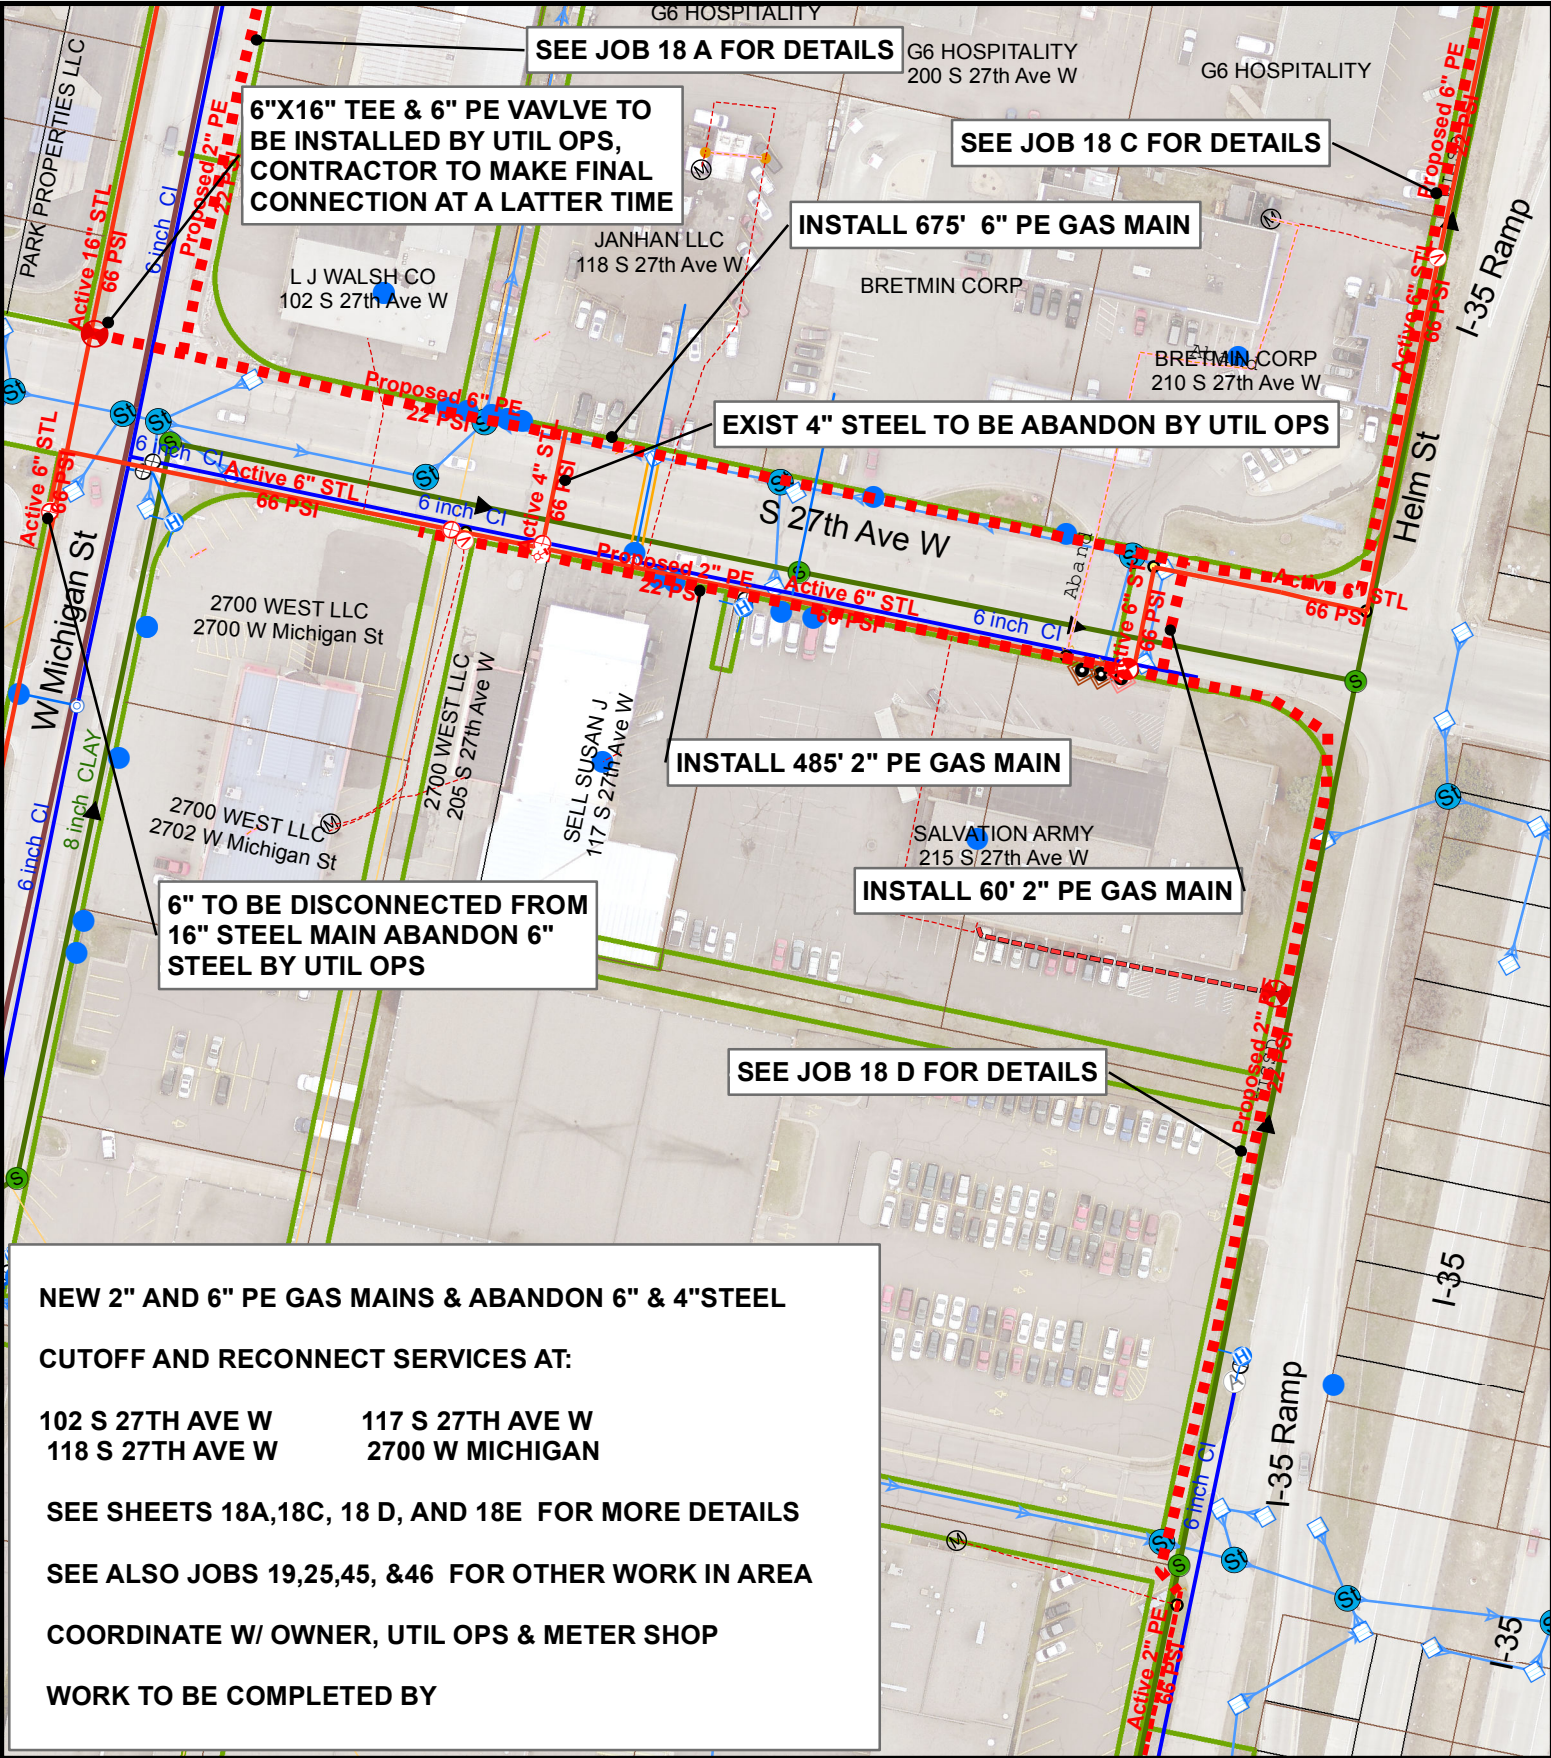

DATE COMPLETED:		INSPECTOR:	
			
		NTS	
EXCESS FLOW VALVE: <u>NA</u>	APPL #: <u>NA</u>	EAM #: <u>439415</u>	ZONE: <u>5</u>
PLAN OF: <u>INSTALL NEW 2" AND 6" PE GAS MAINS</u>			
LOCATION: <u>S 27TH AVE W</u>			
FROM: <u>W MICHIGAN ST</u>		TO: <u>HELM ST</u>	
DEPARTMENT OF PUBLIC WORKS AND UTILITIES			
			
		JOB NO: <u>1610-018B</u>	
		DRAWN BY: <u>MHW</u>	
		DATE: <u>1/27/2017</u>	

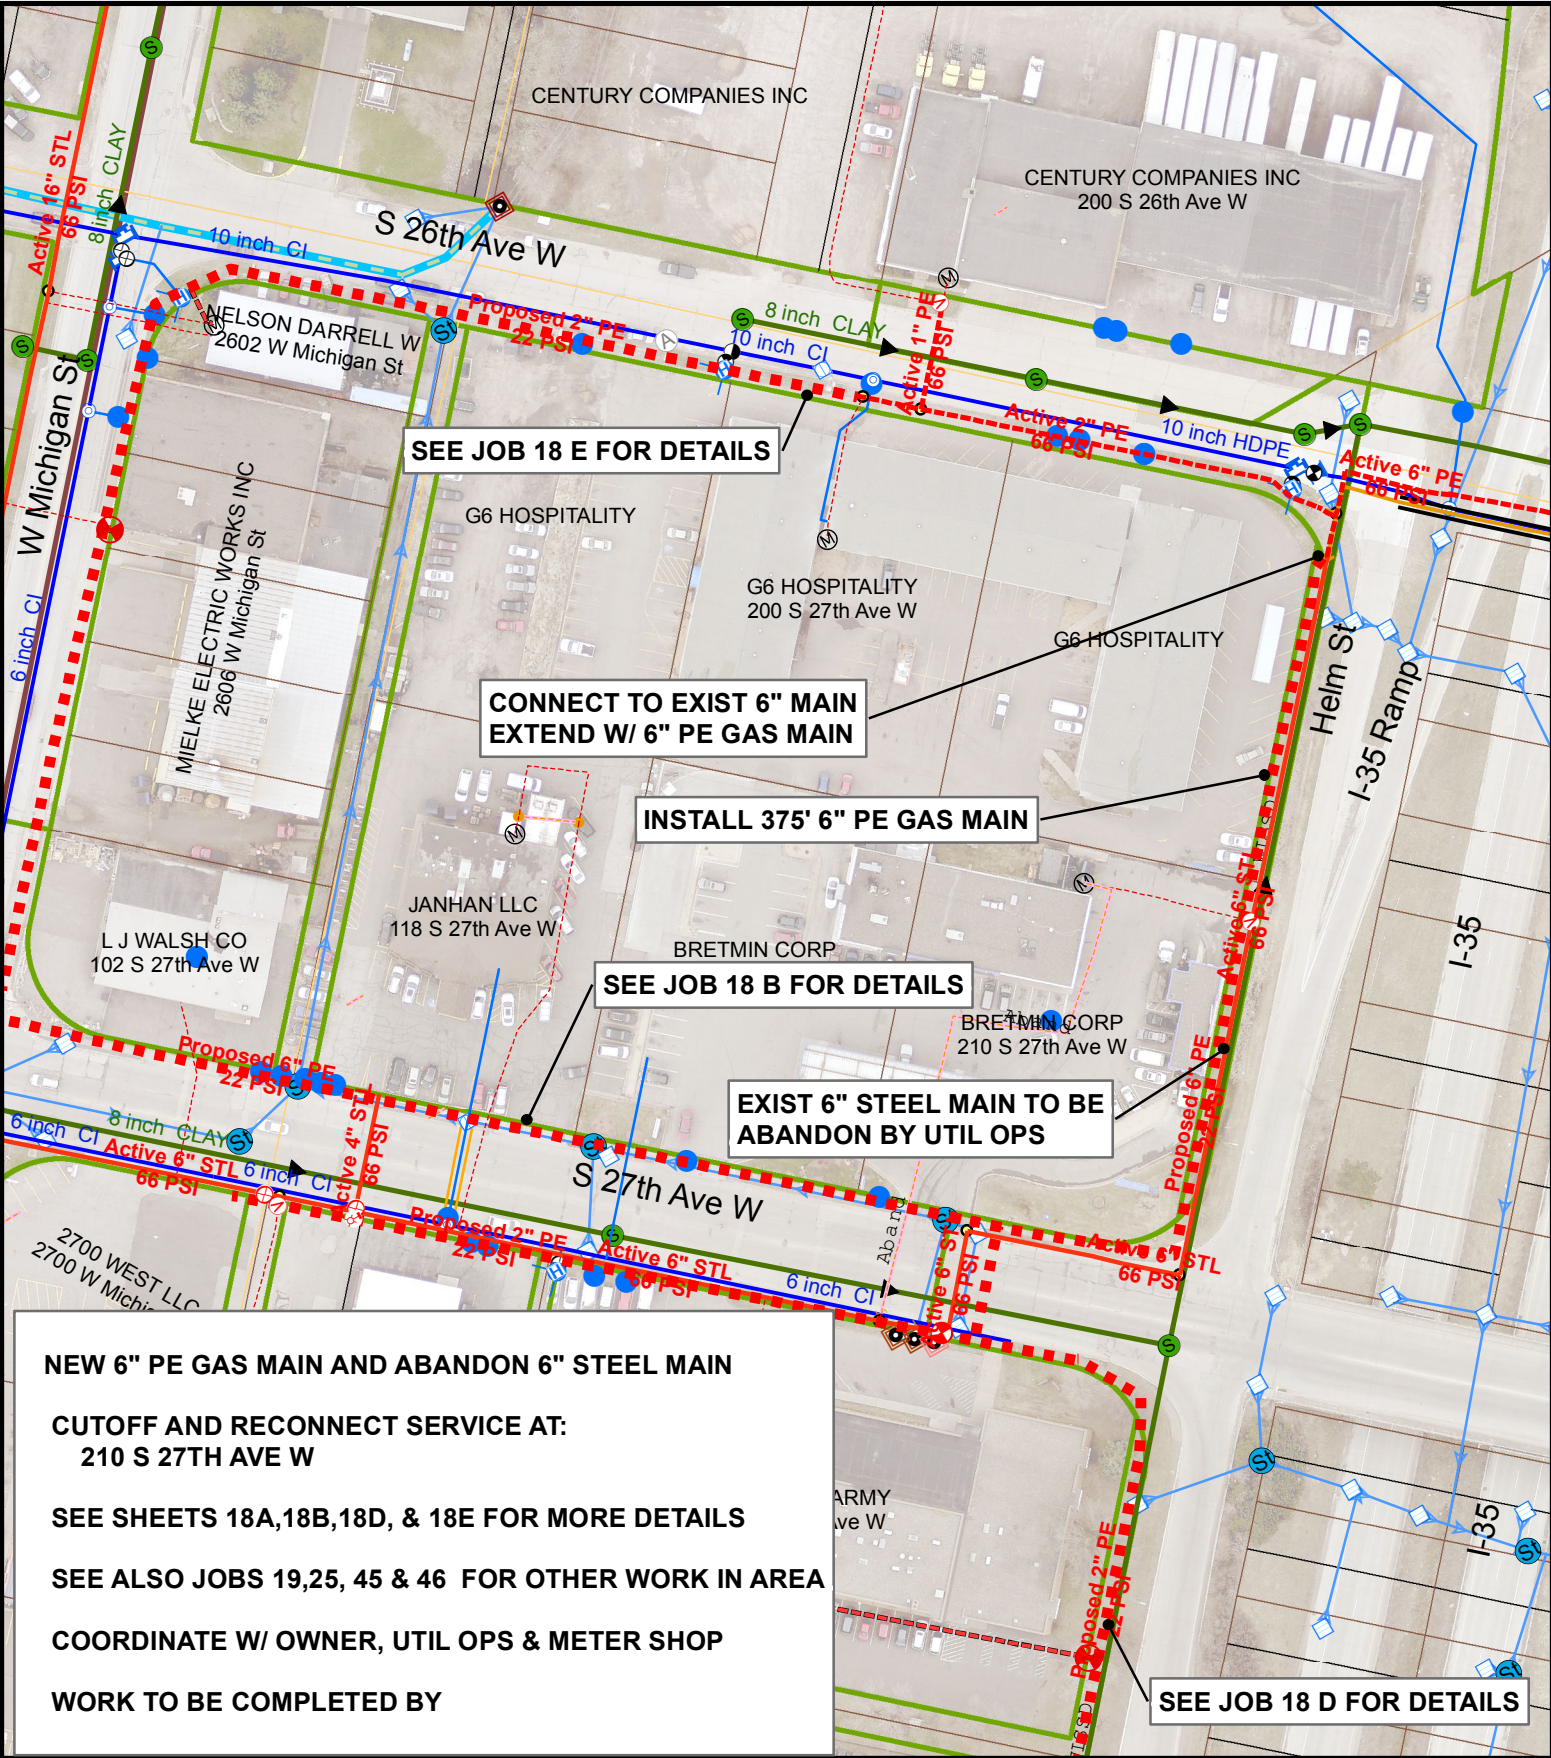

DATE COMPLETED:		INSPECTOR:	
		1" = 100'	
EXCESS FLOW VALVE: <u>NA</u> APPL #: <u>NA</u> EAM #: <u>439415</u> ZONE: <u>5</u>			
PLAN OF: <u>INSTALL NEW 6" PE GAS MAIN</u>			
LOCATION: <u>HELM ST</u>			
FROM: <u>S 26TH AVE W</u> TO: <u>S 27TH AVE W</u>			
DEPARTMENT OF PUBLIC WORKS AND UTILITIES			
		JOB NO: <u>1610-018 C</u>	
		DRAWN BY: <u>MHW</u>	
		DATE: <u>1/27/2017</u>	

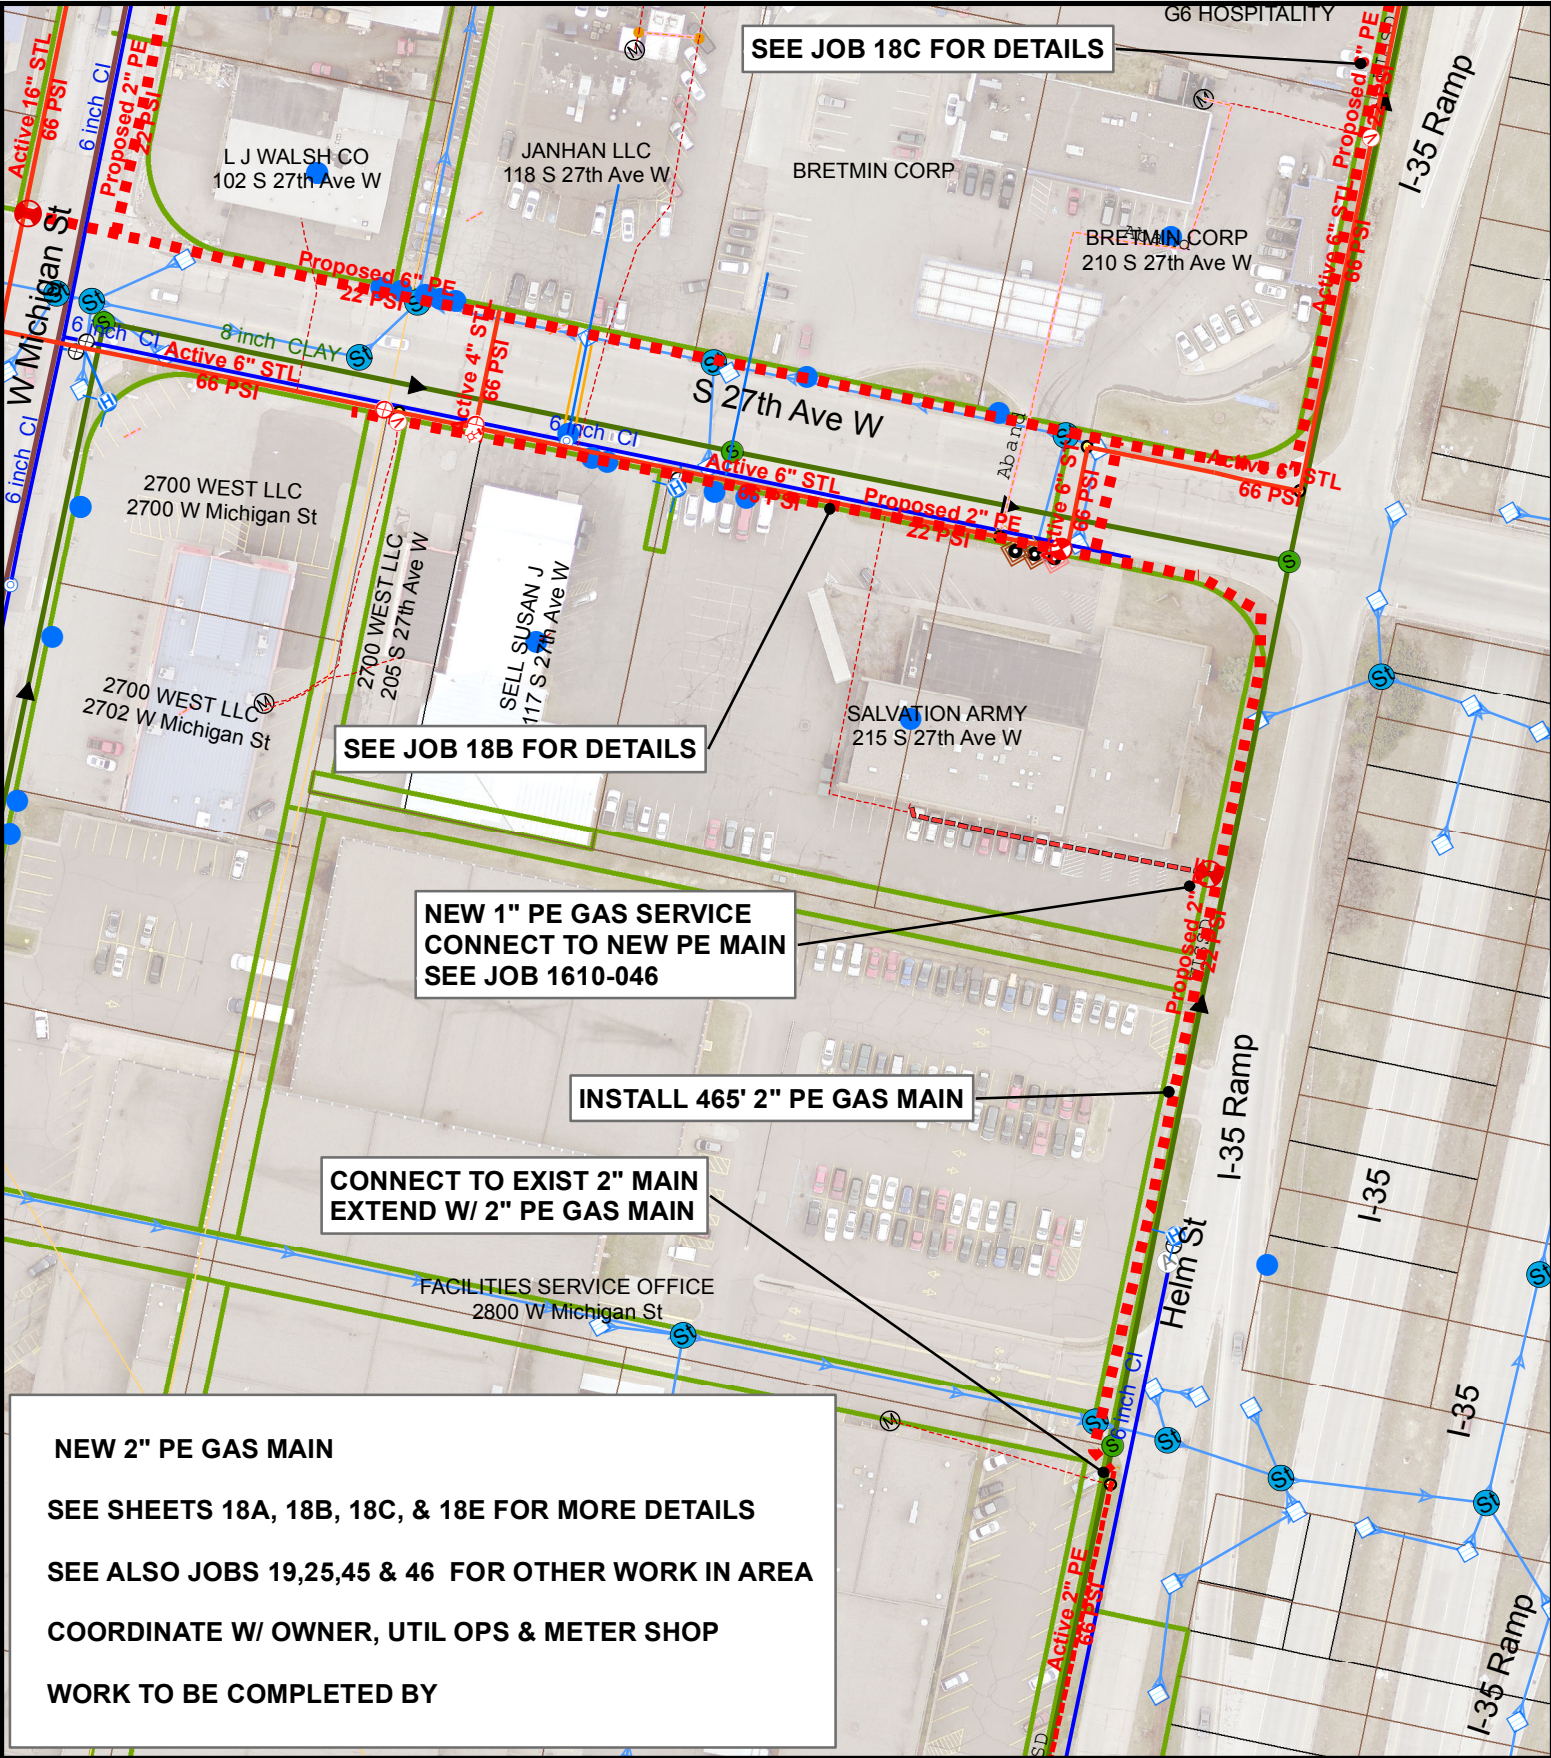

DATE COMPLETED:

INSPECTOR:



1' = 100'

EXCESS FLOW VALVE: NA

APPL #: NA

EAM #: 439415

ZONE: 5

PLAN OF: INSTALL NEW 2" PE GAS MAIN


LOCATION: HELM ST

FROM: S 27TH AVE W TO: S 28TH AVE W


DEPARTMENT OF PUBLIC WORKS AND UTILITIES




JOB NO: 1610-018 D
DRAWN BY: MHW
DATE: 1/27/2017

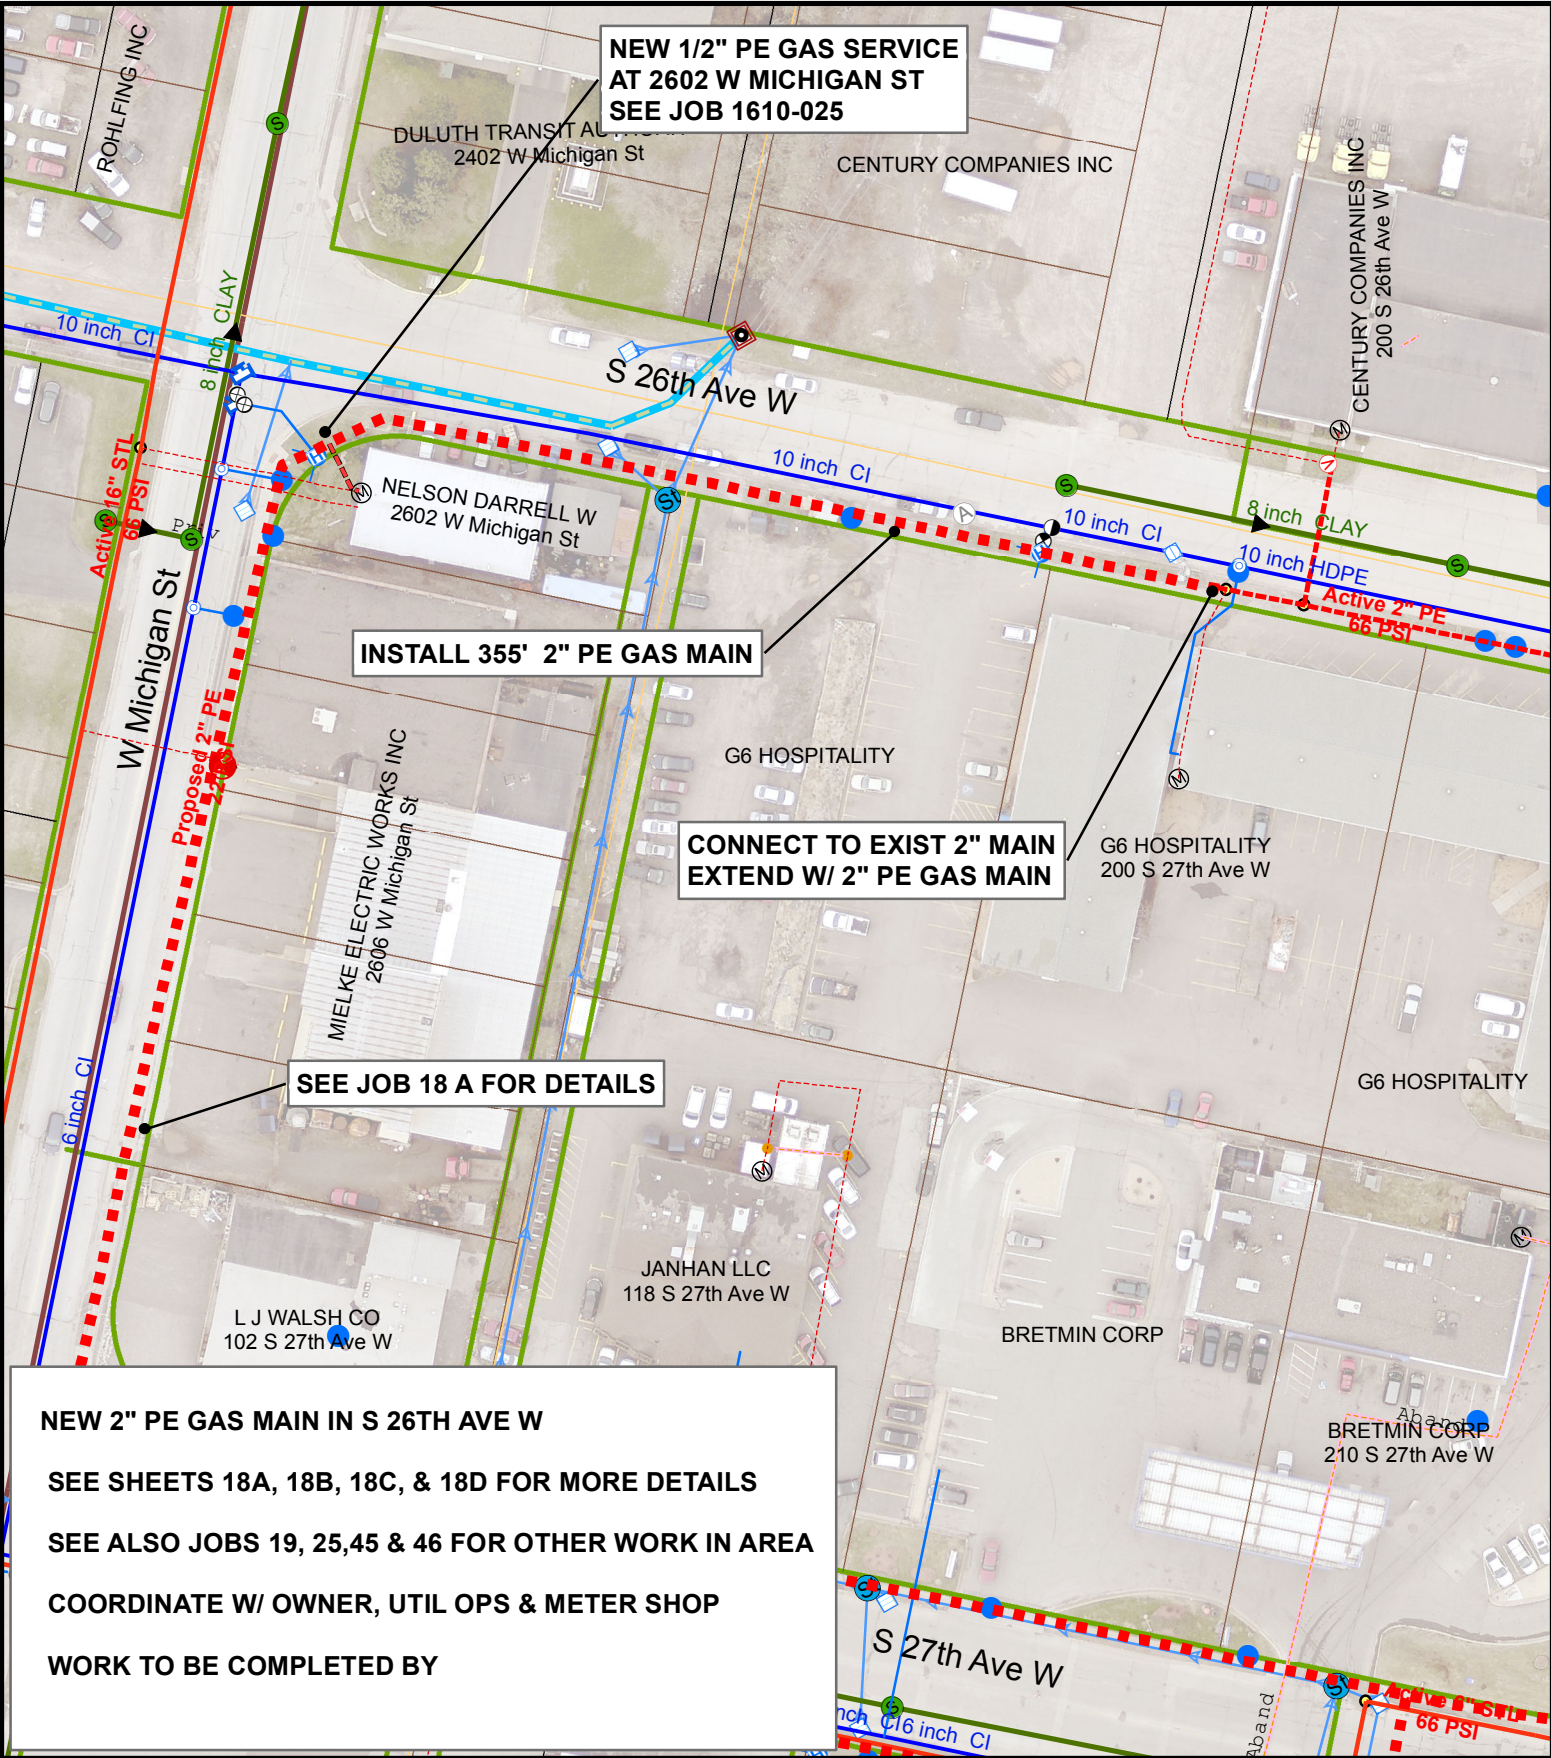

DATE COMPLETED:		INSPECTOR:	
		NTS	
EXCESS FLOW VALVE: <u>NA</u>	APPL #: <u>NA</u>	EAM #: <u>439415</u>	ZONE: <u>5</u>
PLAN OF: <u>INSTALL NEW 2" GAS MAIN</u>			
LOCATION: <u>S 26TH AVE W</u>			
FROM: <u>W MICHIGAN ST</u>		TO: <u>HELM ST</u>	
DEPARTMENT OF PUBLIC WORKS AND UTILITIES			
JOB NO: <u>1610-018 E</u>		DRAWN BY: <u>MHW</u>	
DATE: <u>1/27/2017</u>			

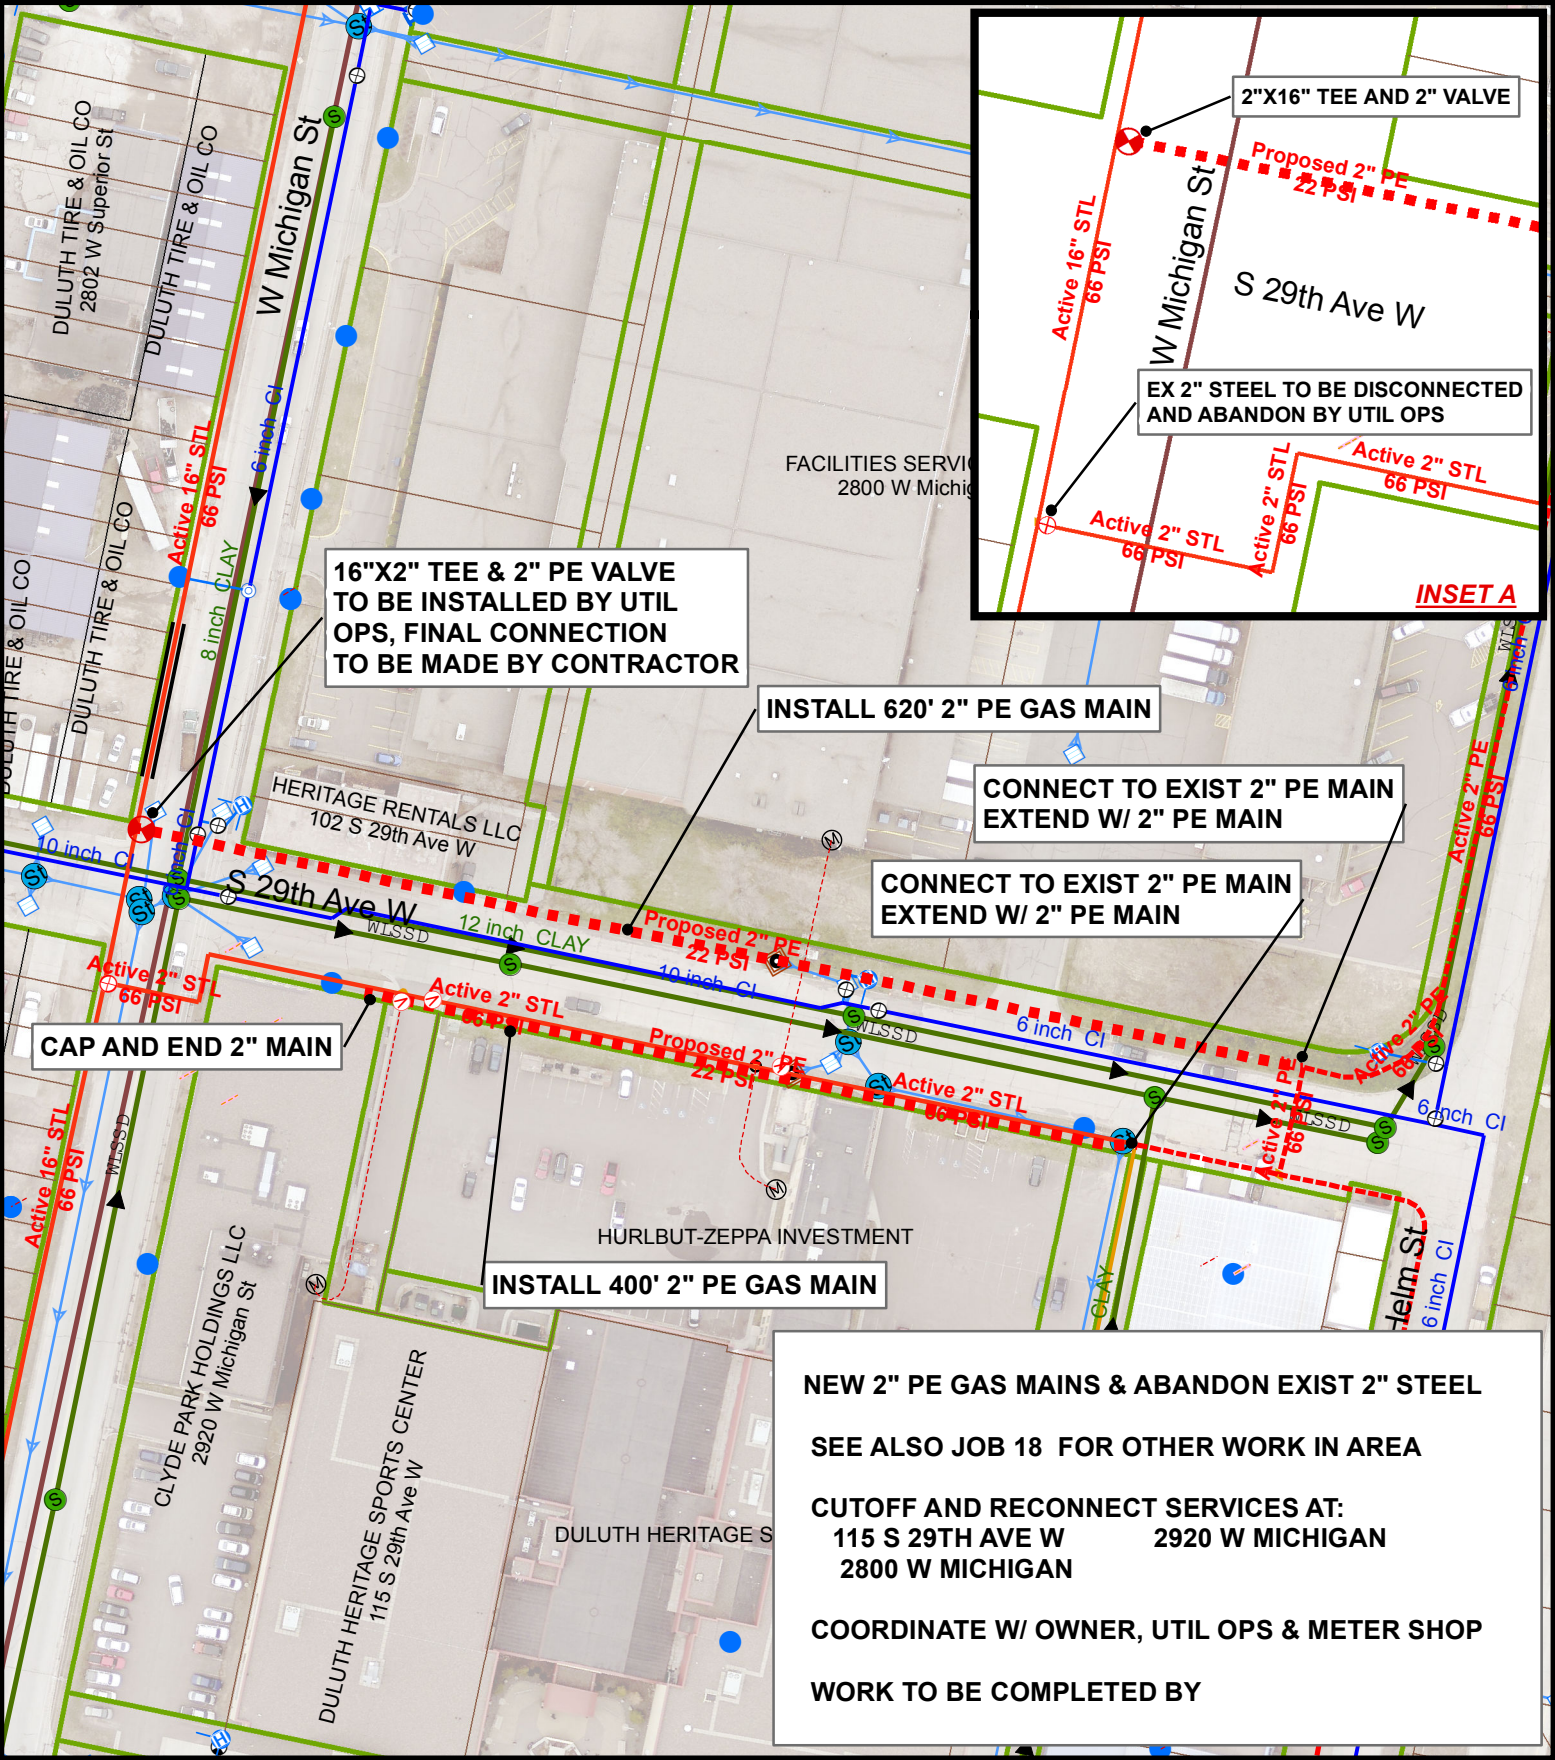

DATE COMPLETED:		INSPECTOR:	
		1" = 100'	
EXCESS FLOW VALVE: <u>NA</u> APPL #: <u>NA</u> EAM #: <u>439415</u> ZONE: <u>5</u> PLAN OF: <u>INSTALL NEW 2" PE GAS MAINS</u> LOCATION: <u>S 29TH AVE W</u> FROM: <u>W MICHIGAN ST</u> TO: <u>HELM ST</u> DEPARTMENT OF PUBLIC WORKS AND UTILITIES			
		JOB NO: <u>1610-019</u>	
		DRAWN BY: <u>MHW</u>	
		DATE: <u>1/27/2017</u>	

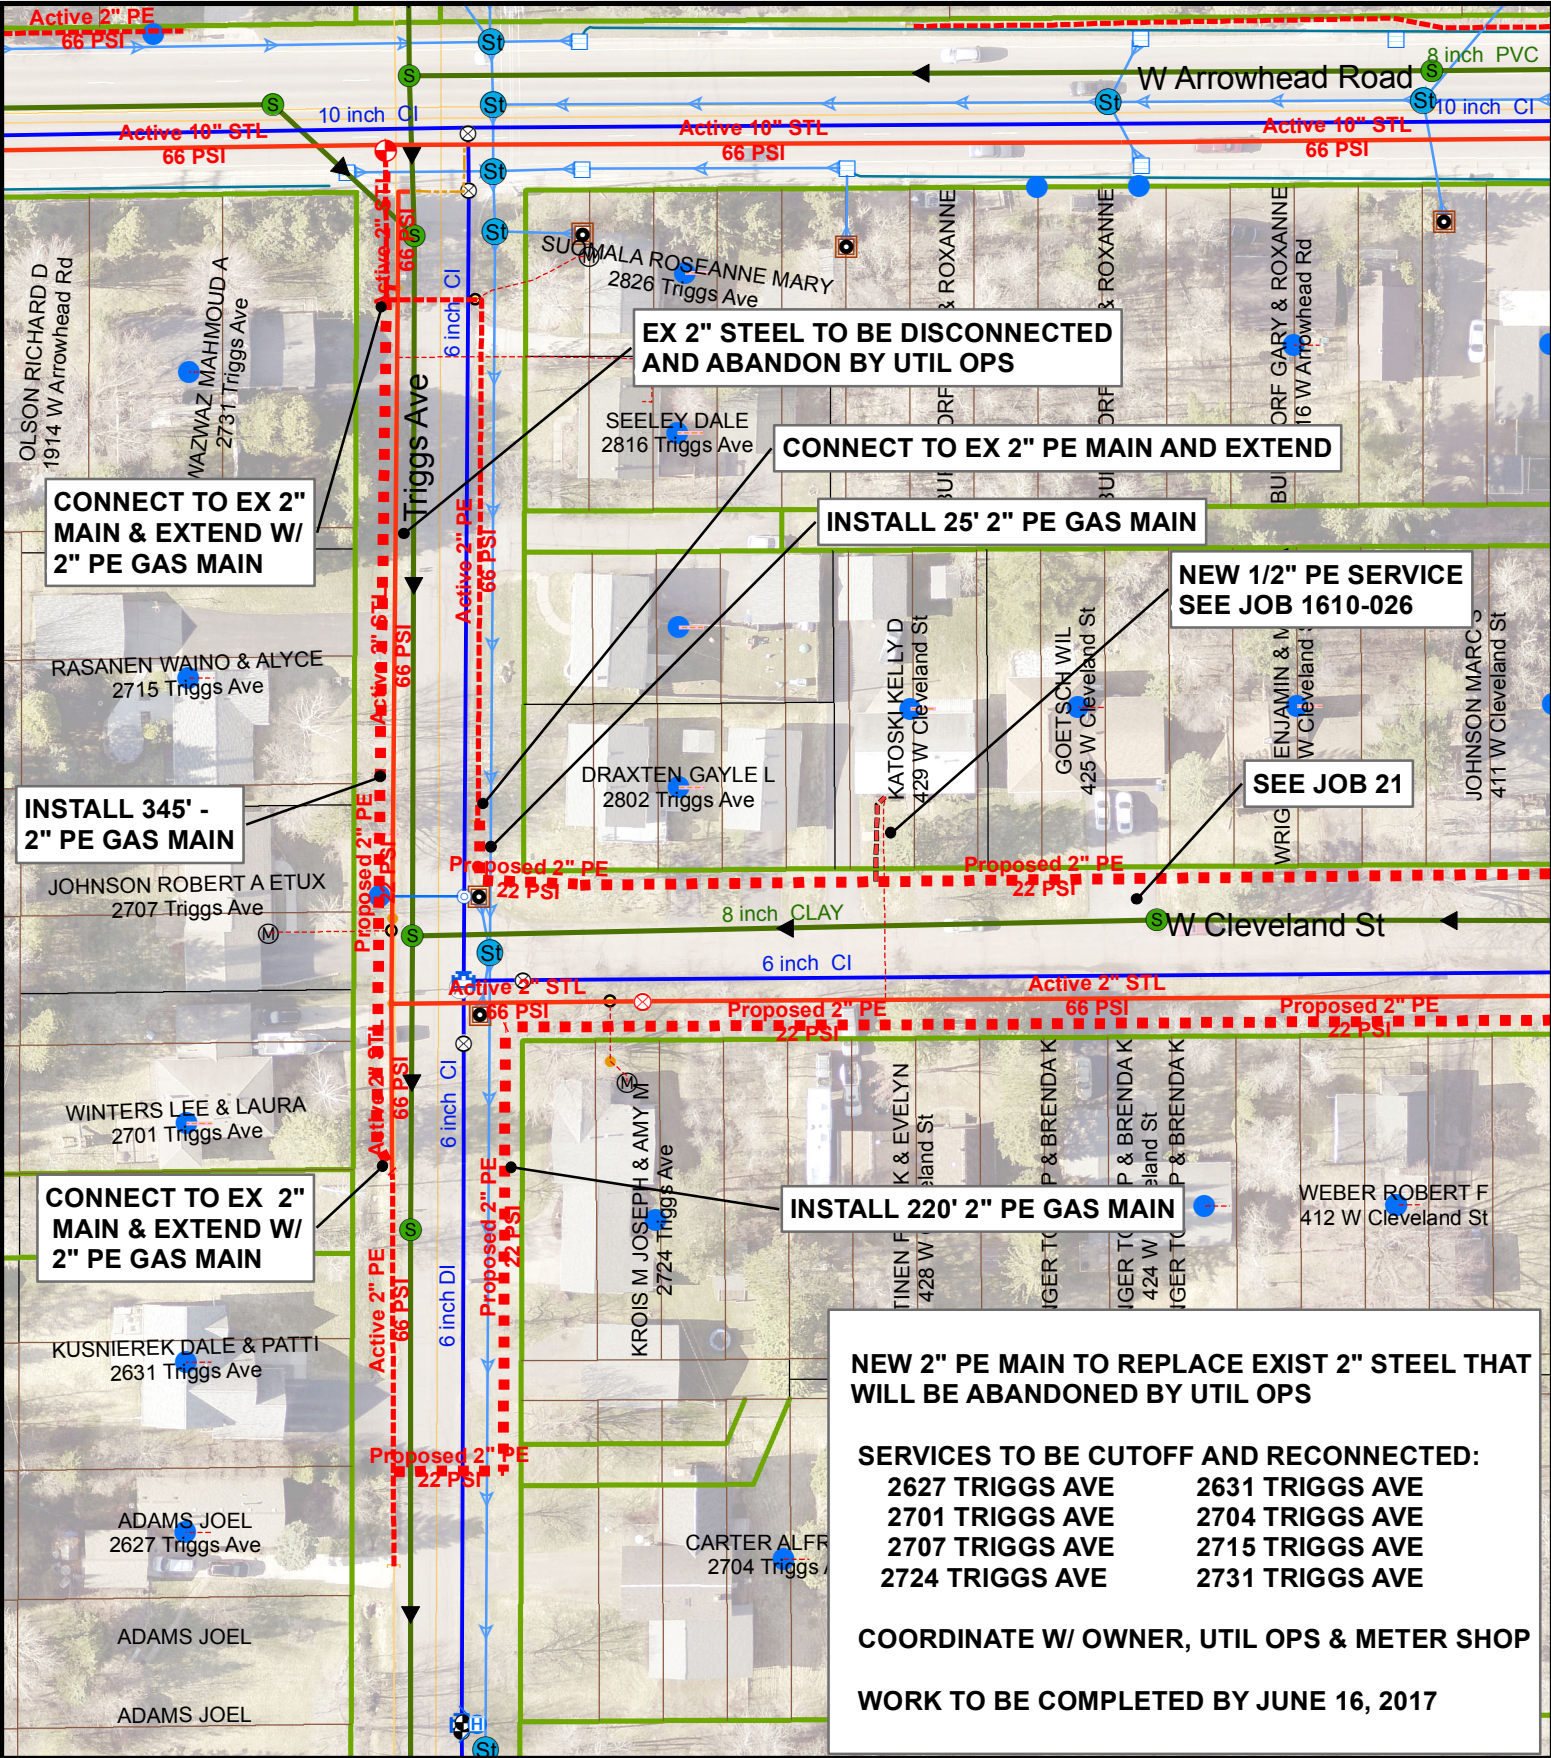

DATE COMPLETED:

INSPECTOR:

NTS

EXCESS FLOW VALVE: NA

APPL #: NA

EAM #: 439415

ZONE: 4

PLAN OF: NEW 2" PE GAS MAIN

LOCATION: TRIGGS AVE

FROM: W ARROWHEAD RD TO: W BUFFALO ST

DEPARTMENT OF PUBLIC WORKS AND UTILITIES


DULUTH

MINNESOTA


JOB NO: 1610-020

DRAWN BY: MHW

DATE: 1/27/2017

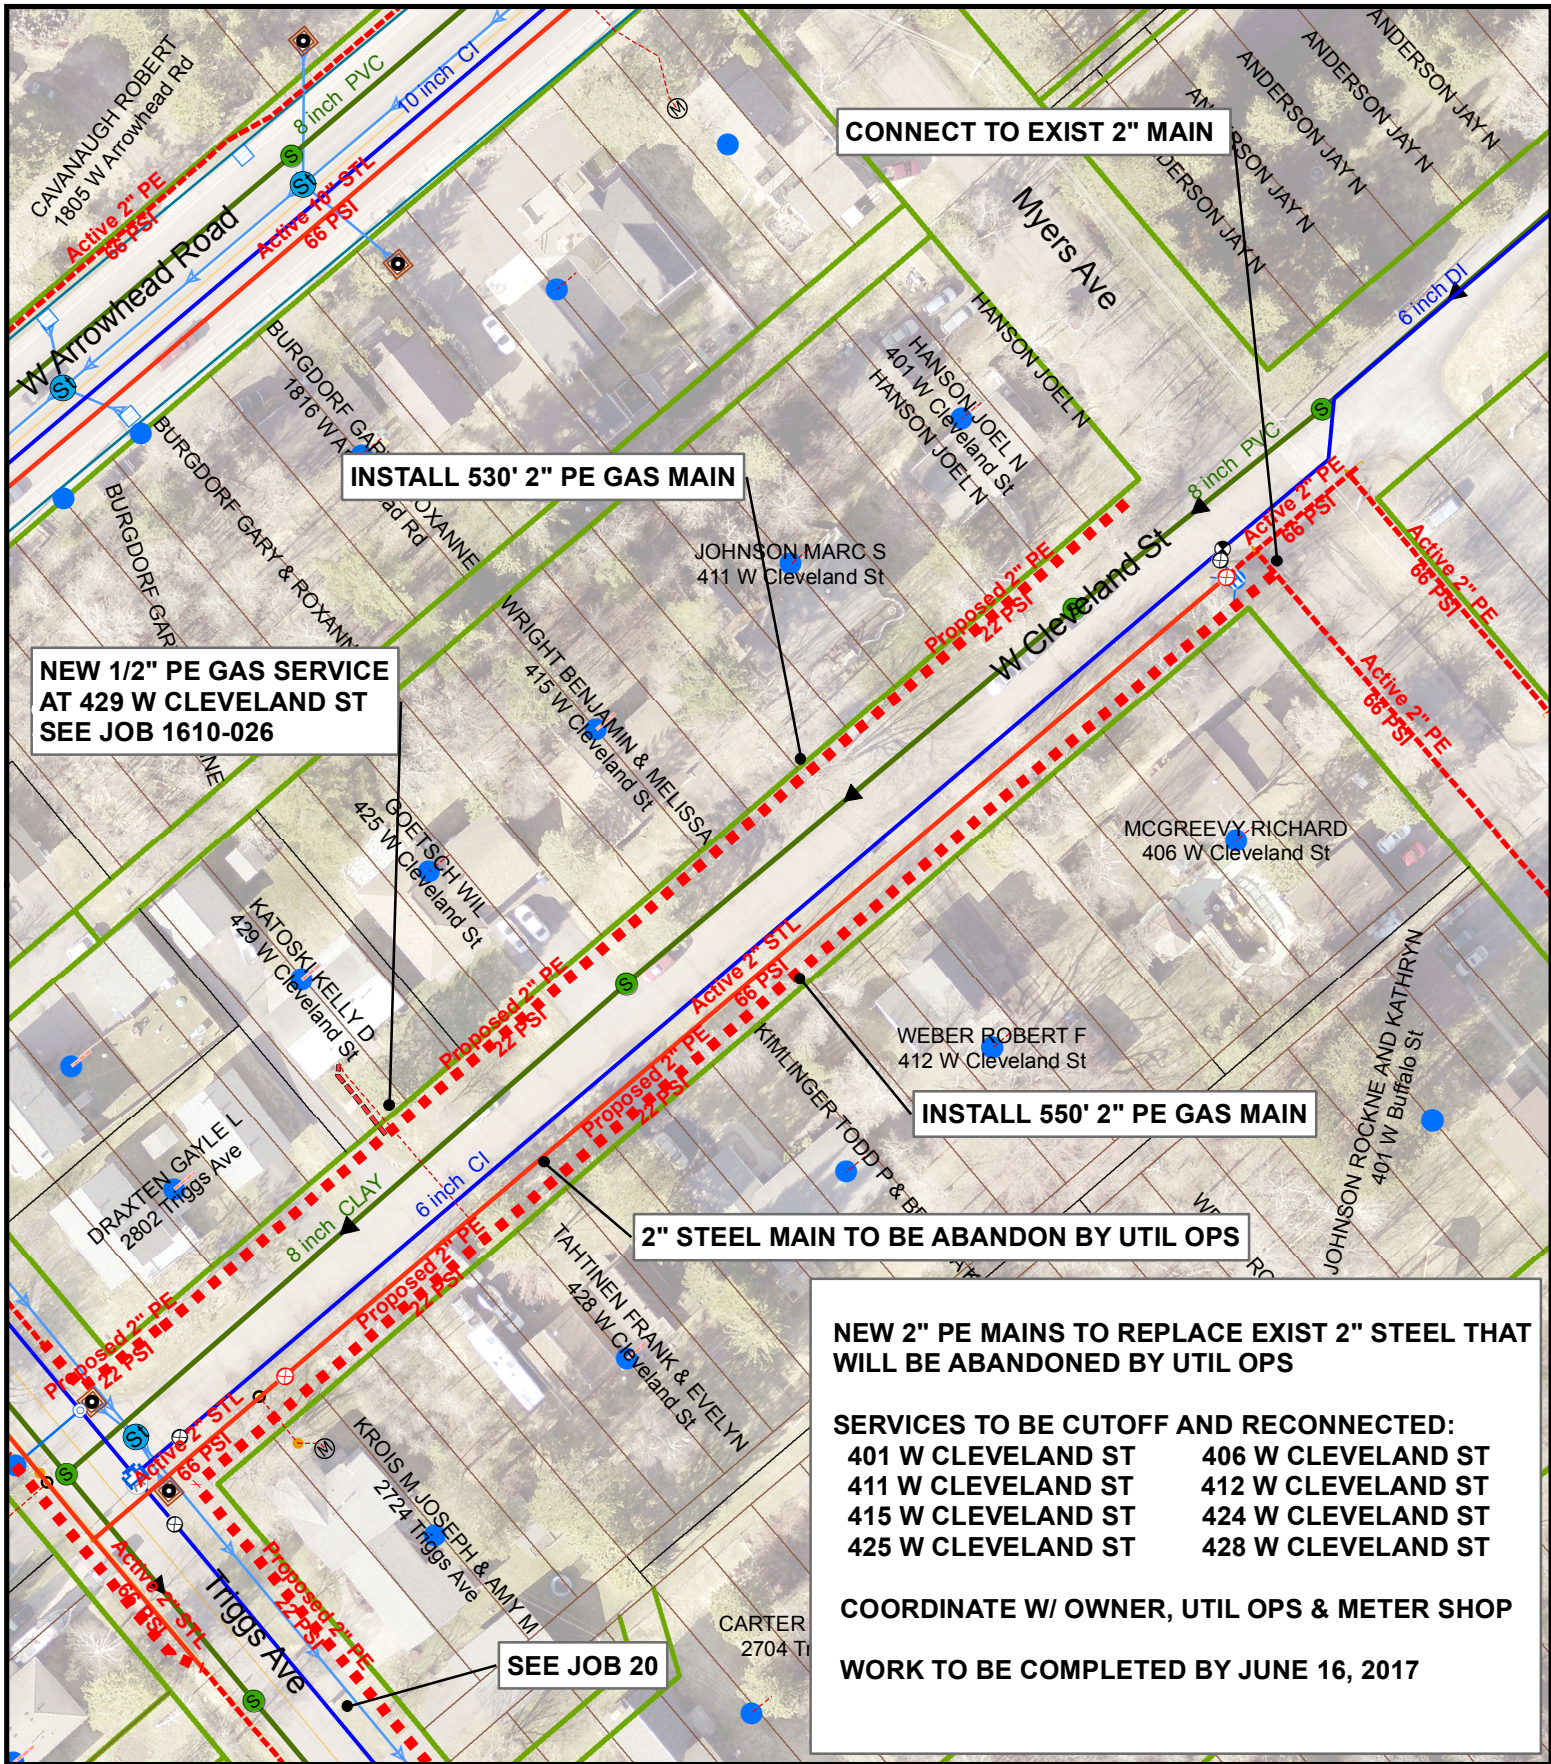

DATE COMPLETED:		INSPECTOR:	
			
		NTS	
EXCESS FLOW VALVE: <u>NA</u>	APPL #: <u>NA</u>	EAM #: <u>439415</u>	ZONE: <u>4</u>
PLAN OF: <u>NEW 2" PE GAS MAIN</u>			
LOCATION: <u>W CLEVELAND ST</u>			
FROM: <u>TRIGGS AVE</u>		TO: <u>MYERS AVE</u>	
DEPARTMENT OF PUBLIC WORKS AND UTILITIES			
			
		JOB NO: <u>1610-021</u>	
		DRAWN BY: <u>MHW</u>	
		DATE: <u>1/27/2017</u>	

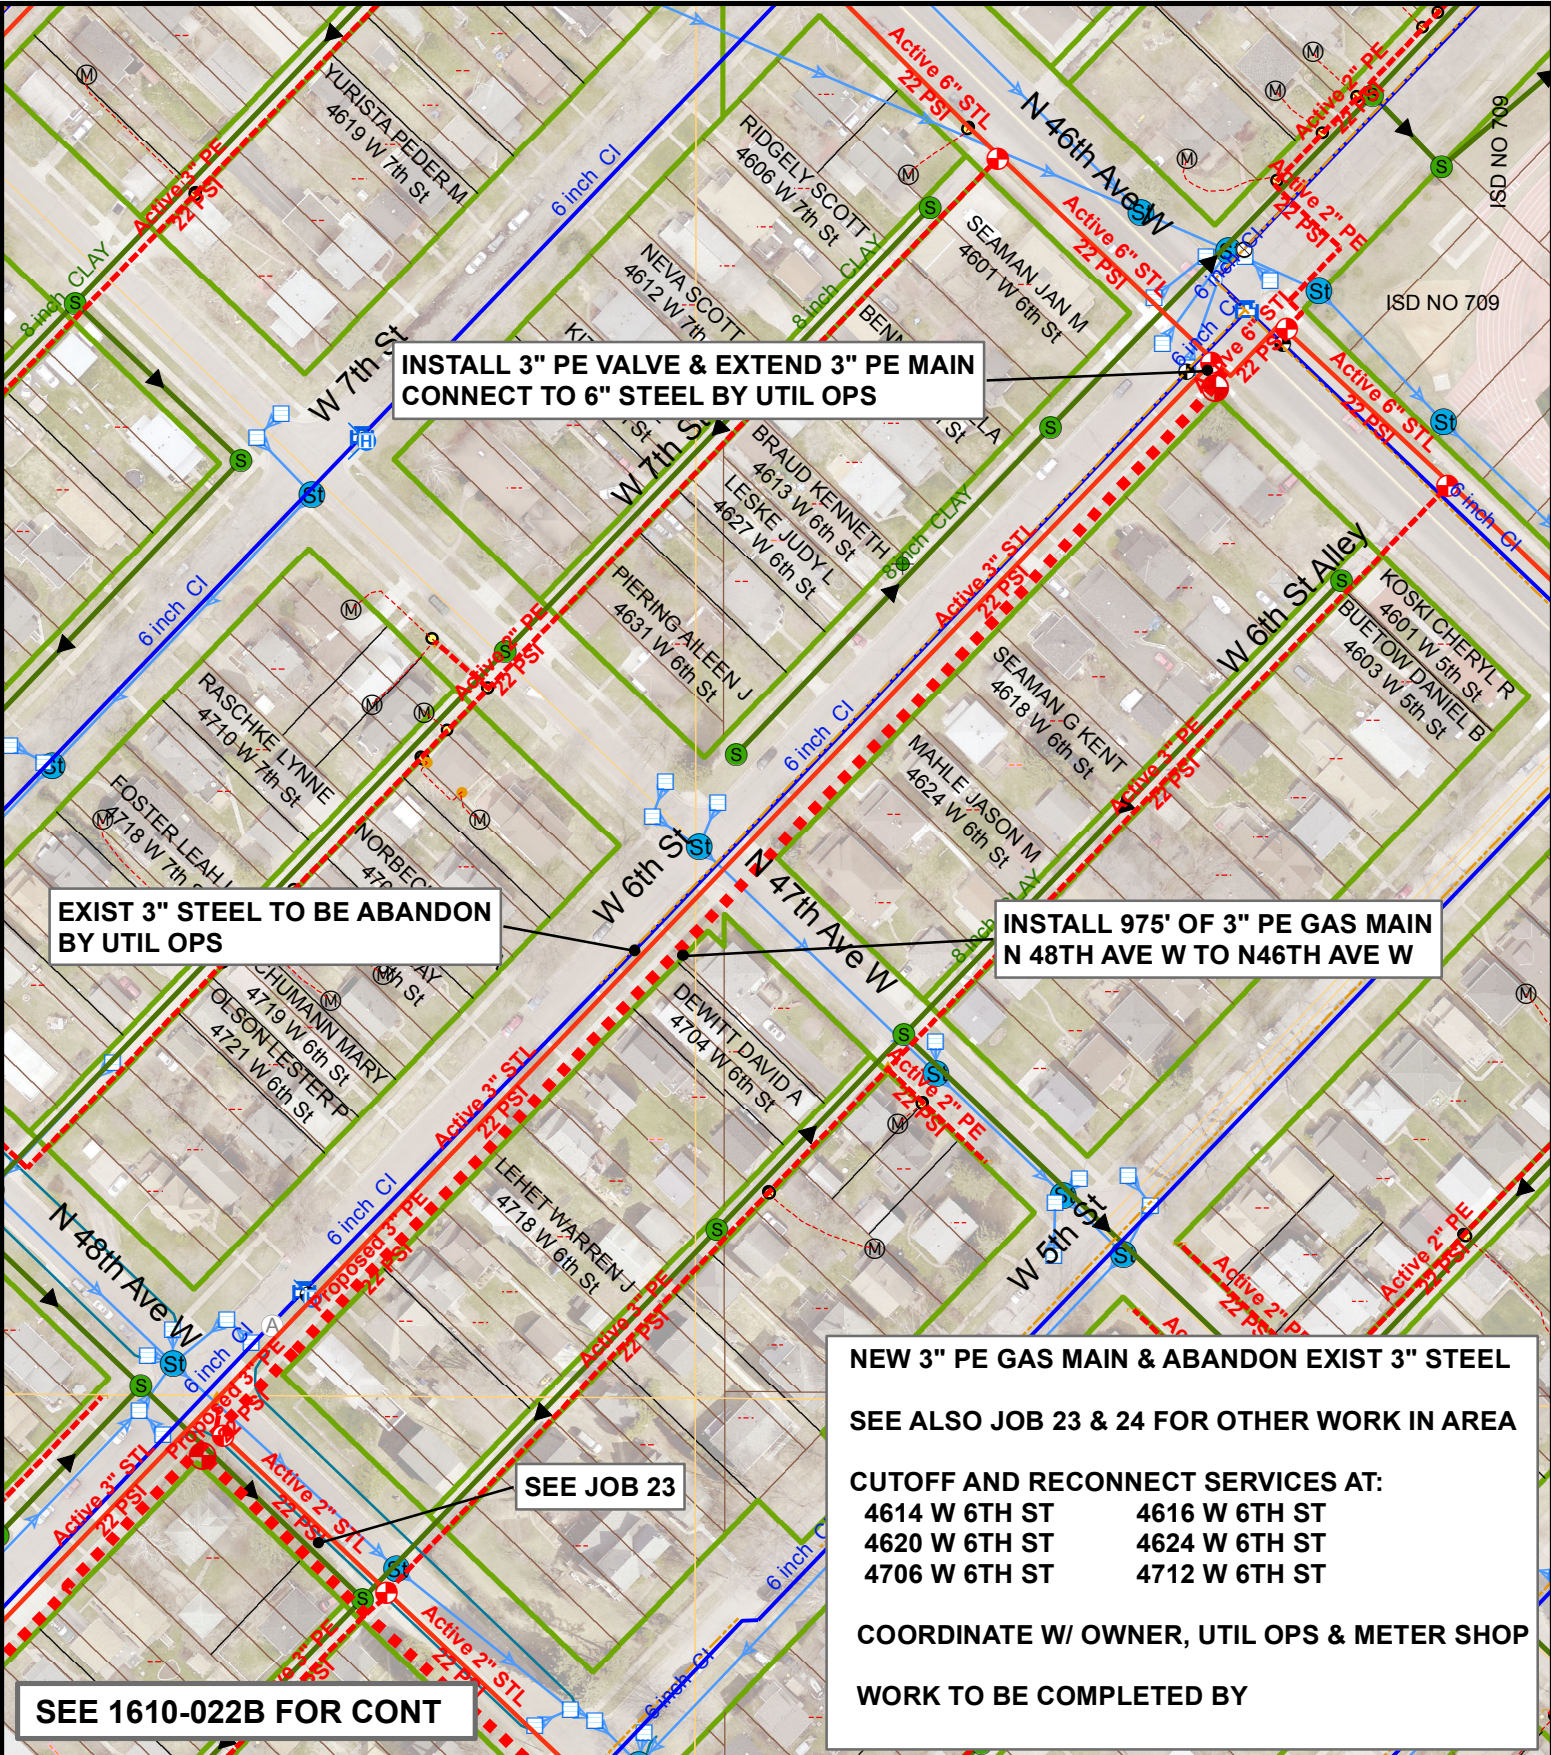

DATE COMPLETED:

INSPECTOR:

N

W

E

S

NTS

EXCESS FLOW VALVE: NA

APPL #: NA

EAM #: 439415

ZONE: 6

PLAN OF: INSTALL NEW 3" PE GAS MAIN

LOCATION: W 6TH ST

FROM: N 48TH AVE W TO: N 46TH AVE W

DEPARTMENT OF PUBLIC WORKS AND UTILITIES

THE CITY OF


DULUTH


MINNESOTA


JOB NO: 1610-022 A


DRAWN BY: MHW


DATE: 1/27/2017

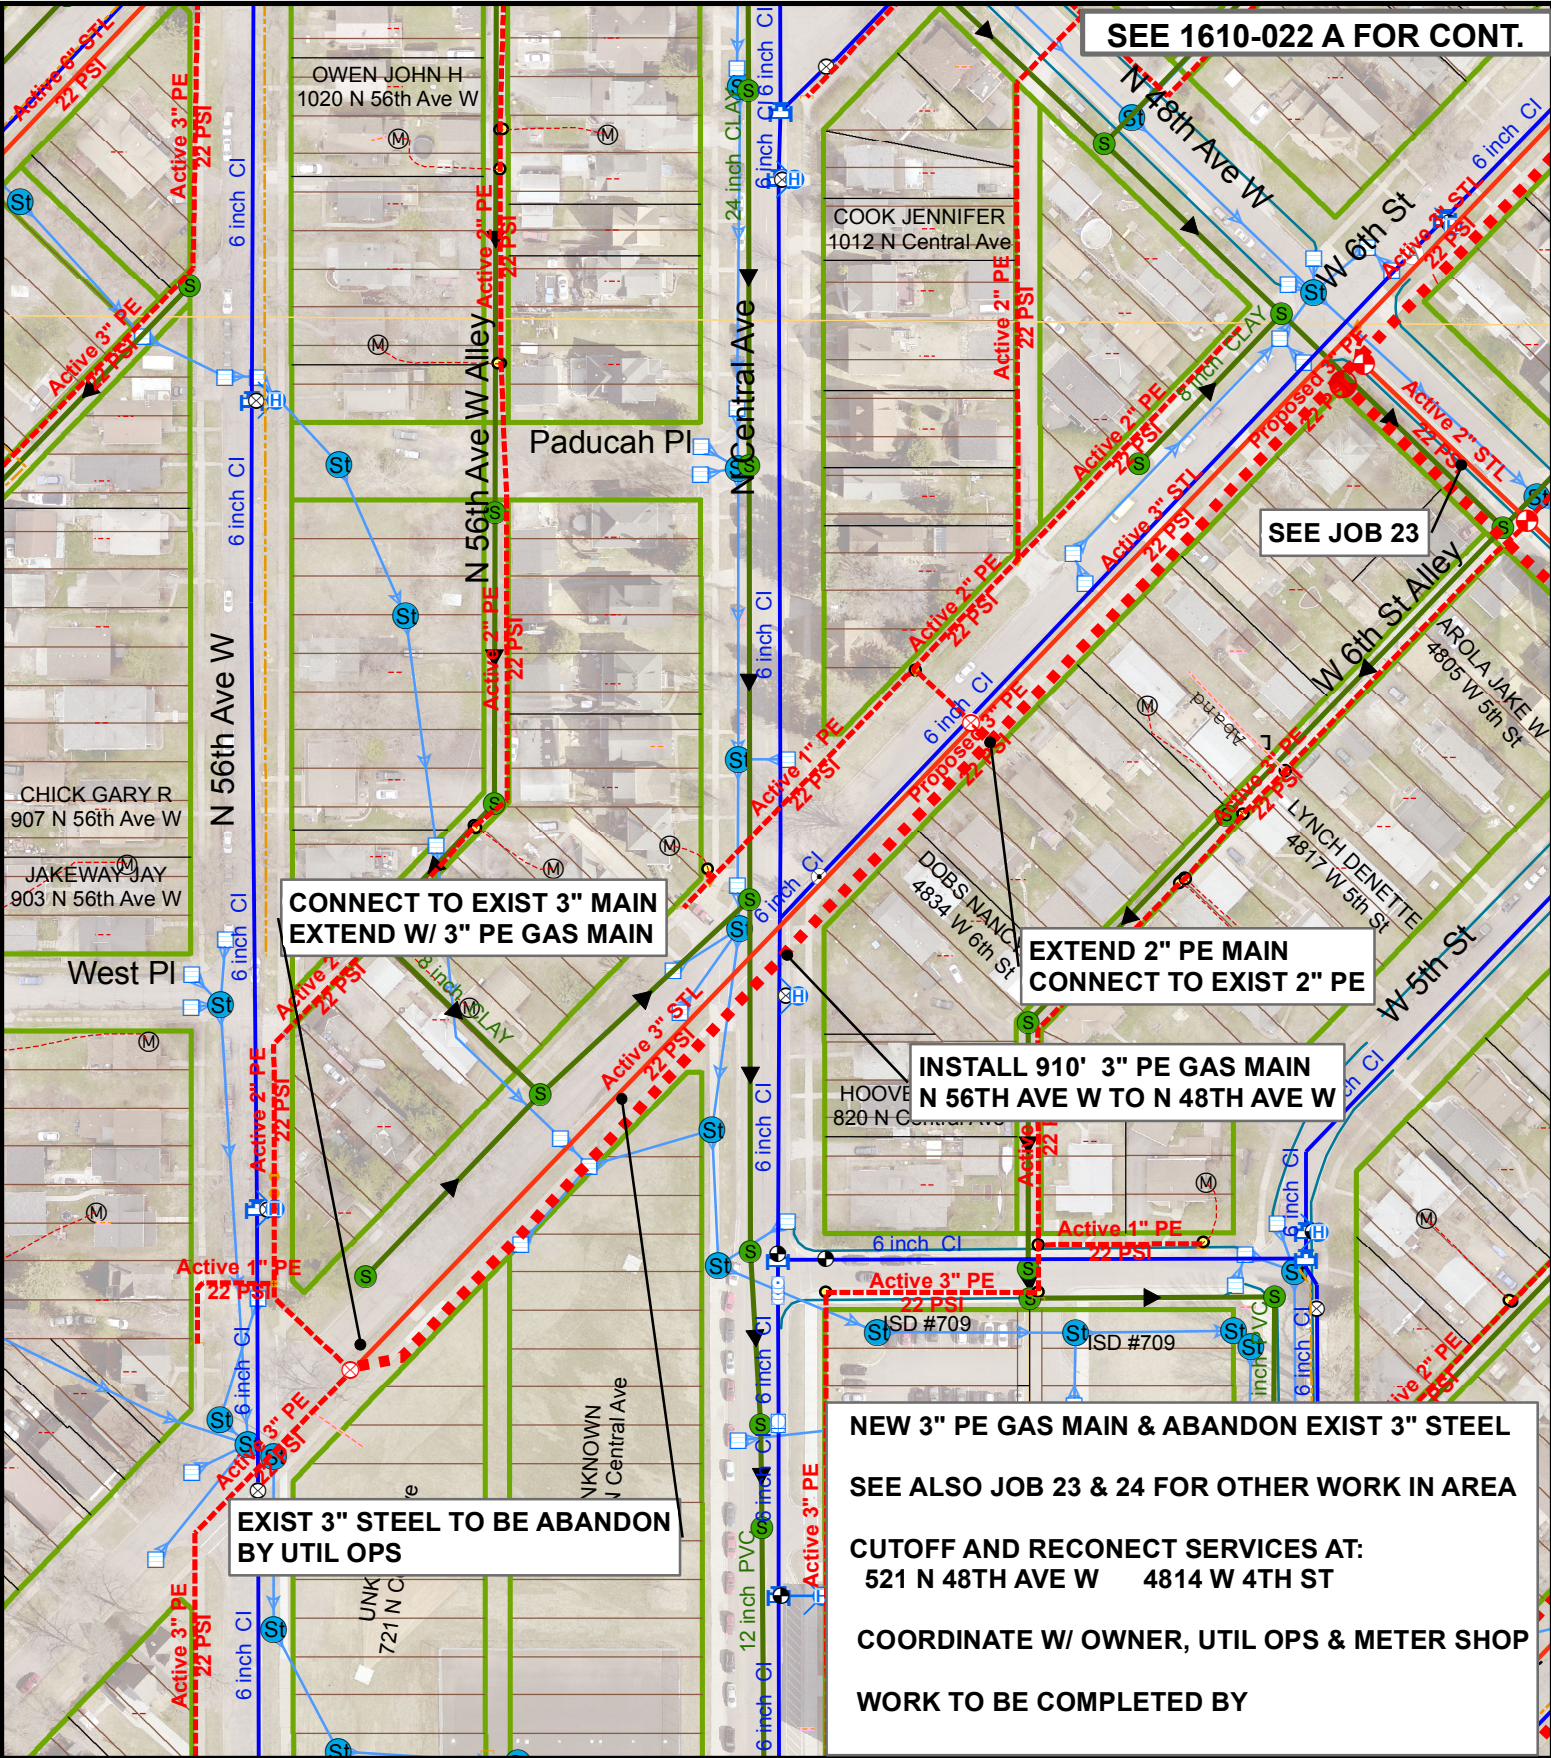

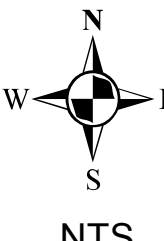
DATE COMPLETED:		INSPECTOR:	
			
EXCESS FLOW VALVE: <u>NA</u> APPL #: <u>NA</u> EAM #: <u>439415</u> ZONE: <u>6</u> PLAN OF: <u>INSTALL NEW 3" PE GAS MAIN</u> LOCATION: <u>W 6TH ST</u> FROM: <u>N 56TH AVE W</u> TO: <u>N 48TH AVE W</u> DEPARTMENT OF PUBLIC WORKS AND UTILITIES			
		JOB NO: <u>1610-022 B</u>	
		DRAWN BY: <u>MHW</u>	
		DATE: <u>1/27/2017</u>	

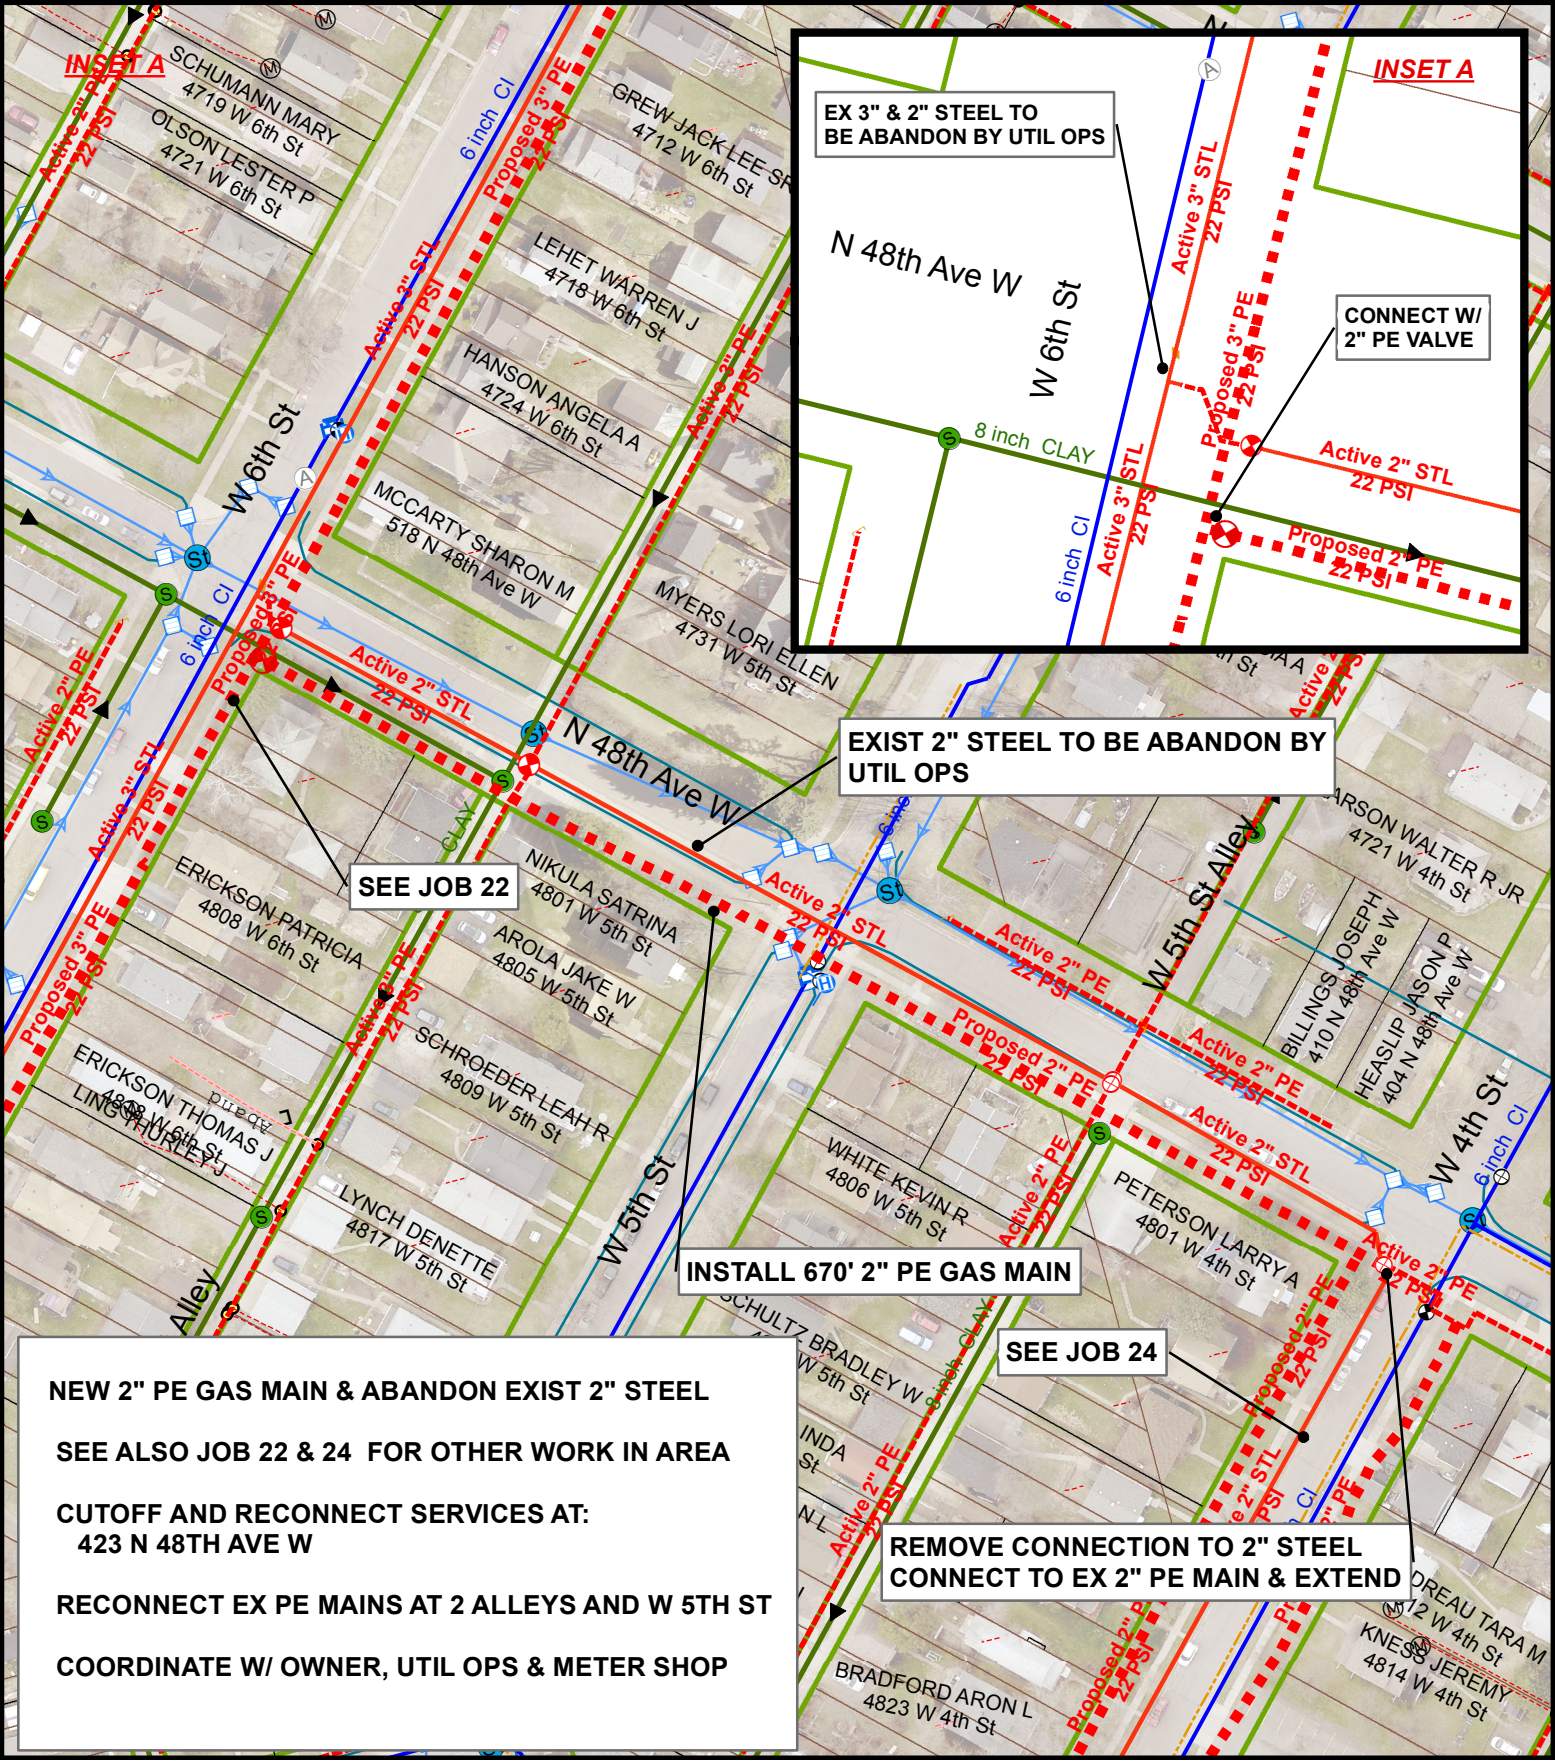

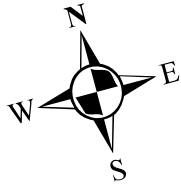DATE COMPLETED:		INSPECTOR:	
			
		1" = 100'	
EXCESS FLOW VALVE: <u>NA</u>	APPL #: <u>NA</u>	EAM #: <u>439415</u>	ZONE: <u>6</u>
PLAN OF: <u>INSTALL NEW 2" PE GAS MAIN</u>			
LOCATION: <u>N 48TH AVE W</u>			
FROM: <u>W 6TH ST</u>		TO: <u>W 4TH ST</u>	
DEPARTMENT OF PUBLIC WORKS AND UTILITIES			
			
		JOB NO: <u>1610-023</u>	
		DRAWN BY: <u>MHW</u>	
		DATE: <u>1/27/2017</u>	

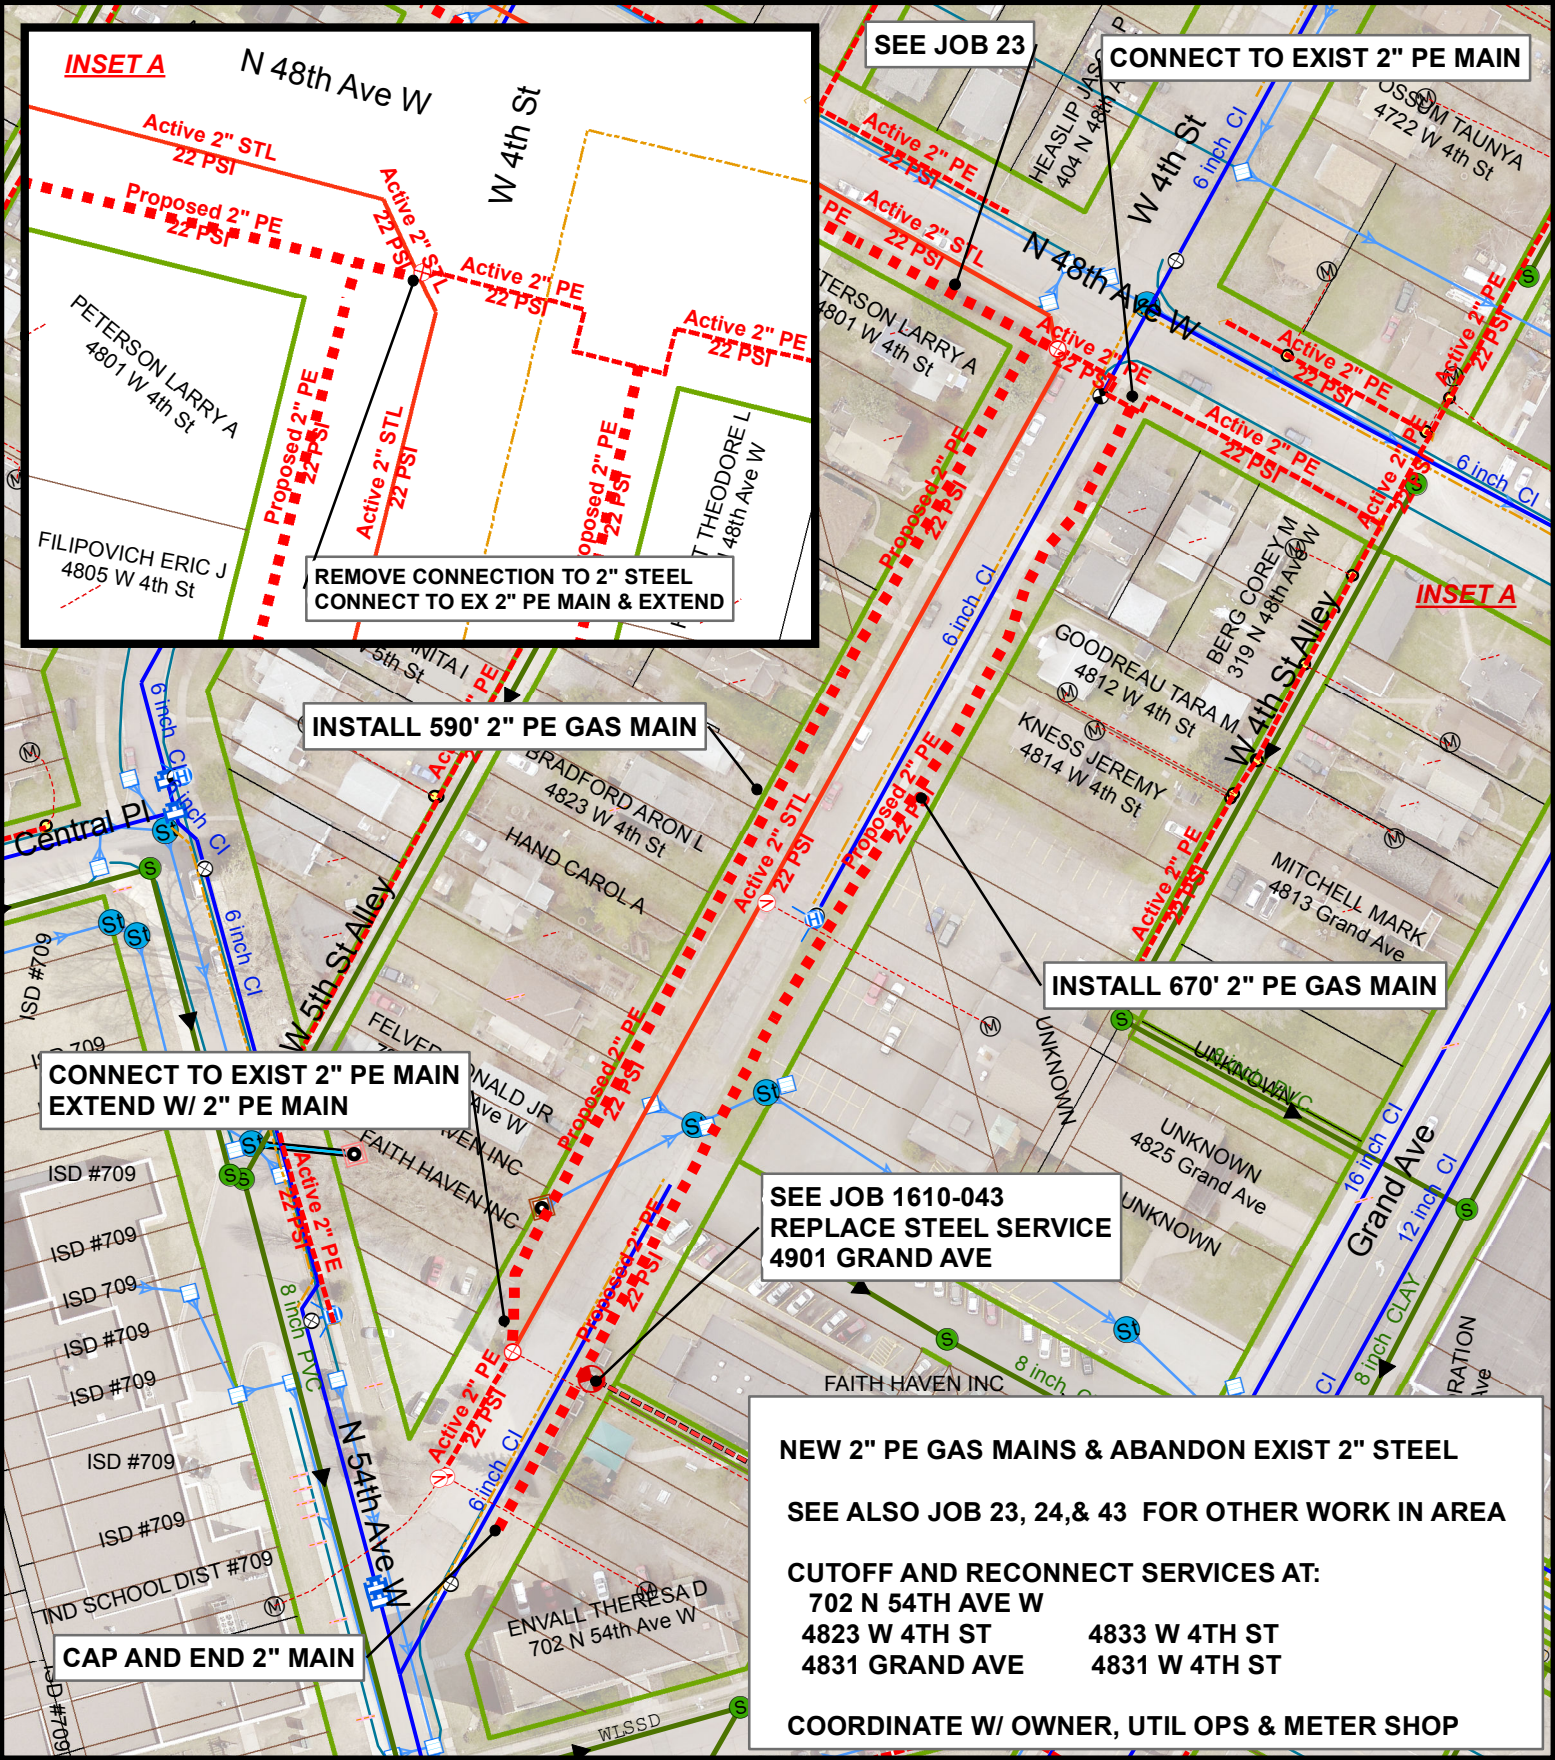

DATE COMPLETED:		INSPECTOR:	
		1" = 100'	
EXCESS FLOW VALVE: <u>NA</u> APPL #: <u>NA</u> EAM #: <u>439415</u> ZONE: <u>6</u>			
PLAN OF: <u>INSTALL NEW 2" PE GAS MAINS</u>			
LOCATION: <u>W 4TH ST</u>			
FROM: <u>N 54TH AVE W</u> TO: <u>N 48TH AVE W</u>			
DEPARTMENT OF PUBLIC WORKS AND UTILITIES			
		JOB NO: <u>1610-024</u>	
		DRAWN BY: <u>MHW</u>	
		DATE: <u>1/27/2017</u>	

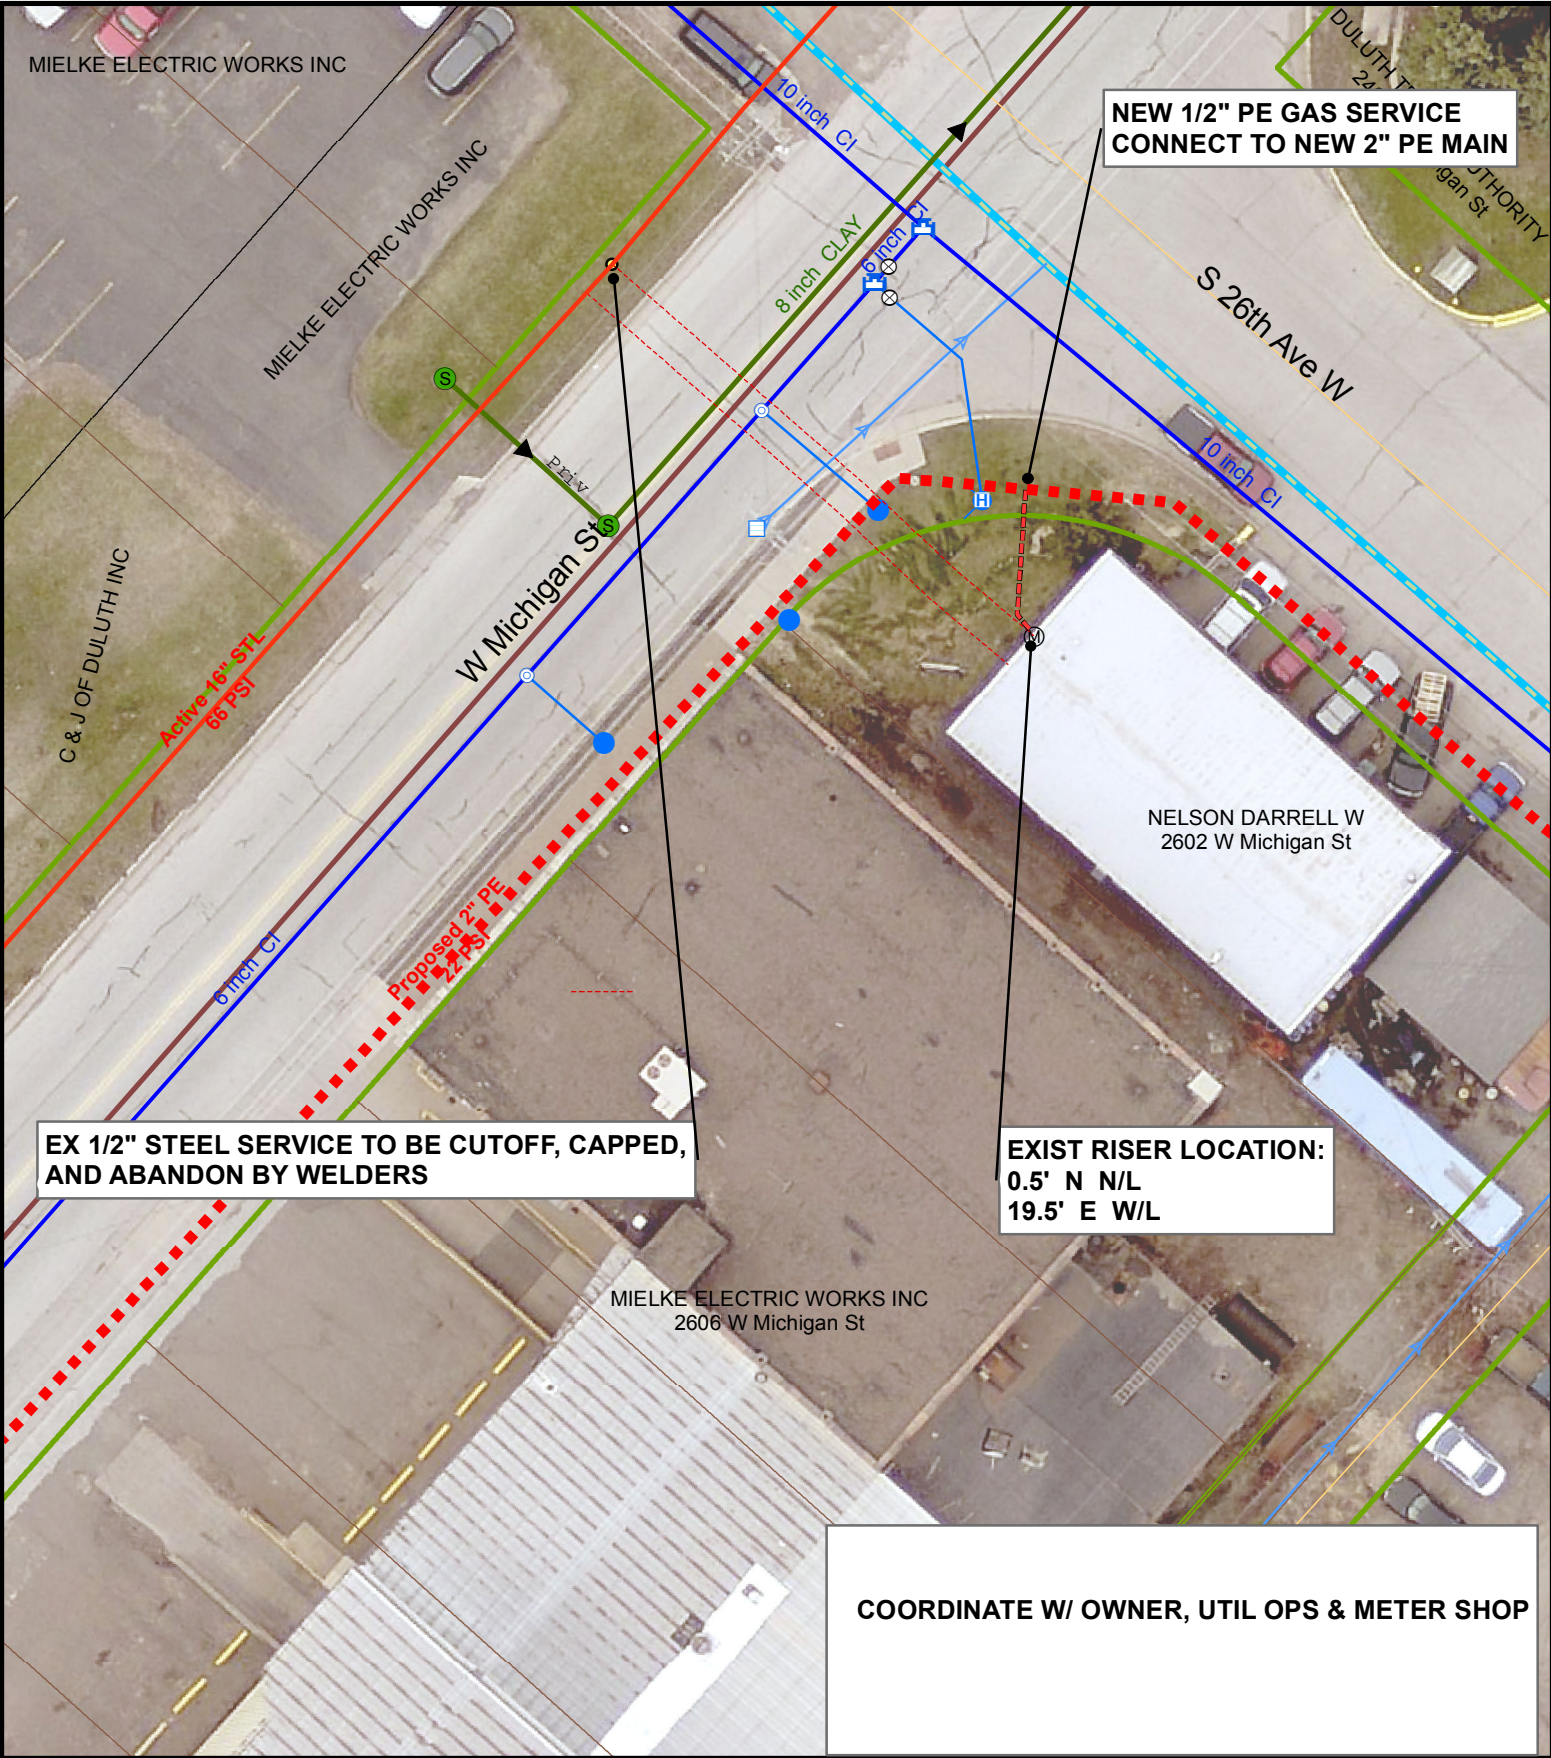

DATE COMPLETED:		INSPECTOR:	
			

EXCESS FLOW VALVE:	<u>NA</u>	APPL #:	<u>2017018</u>	EAM #:	<u>439415</u>	ZONE:	<u>5</u>
PLAN OF:	<u>NEW 1/2" PE GAS SERVICE, REPLACE EX STEEL</u>						
LOCATION:	<u>2602 W MICHIGAN ST</u>						
FROM:				TO:			


DEPARTMENT OF PUBLIC WORKS AND UTILITIES




JOB NO: 1610-025


DRAWN BY: MHW


DATE: 1/24/2017

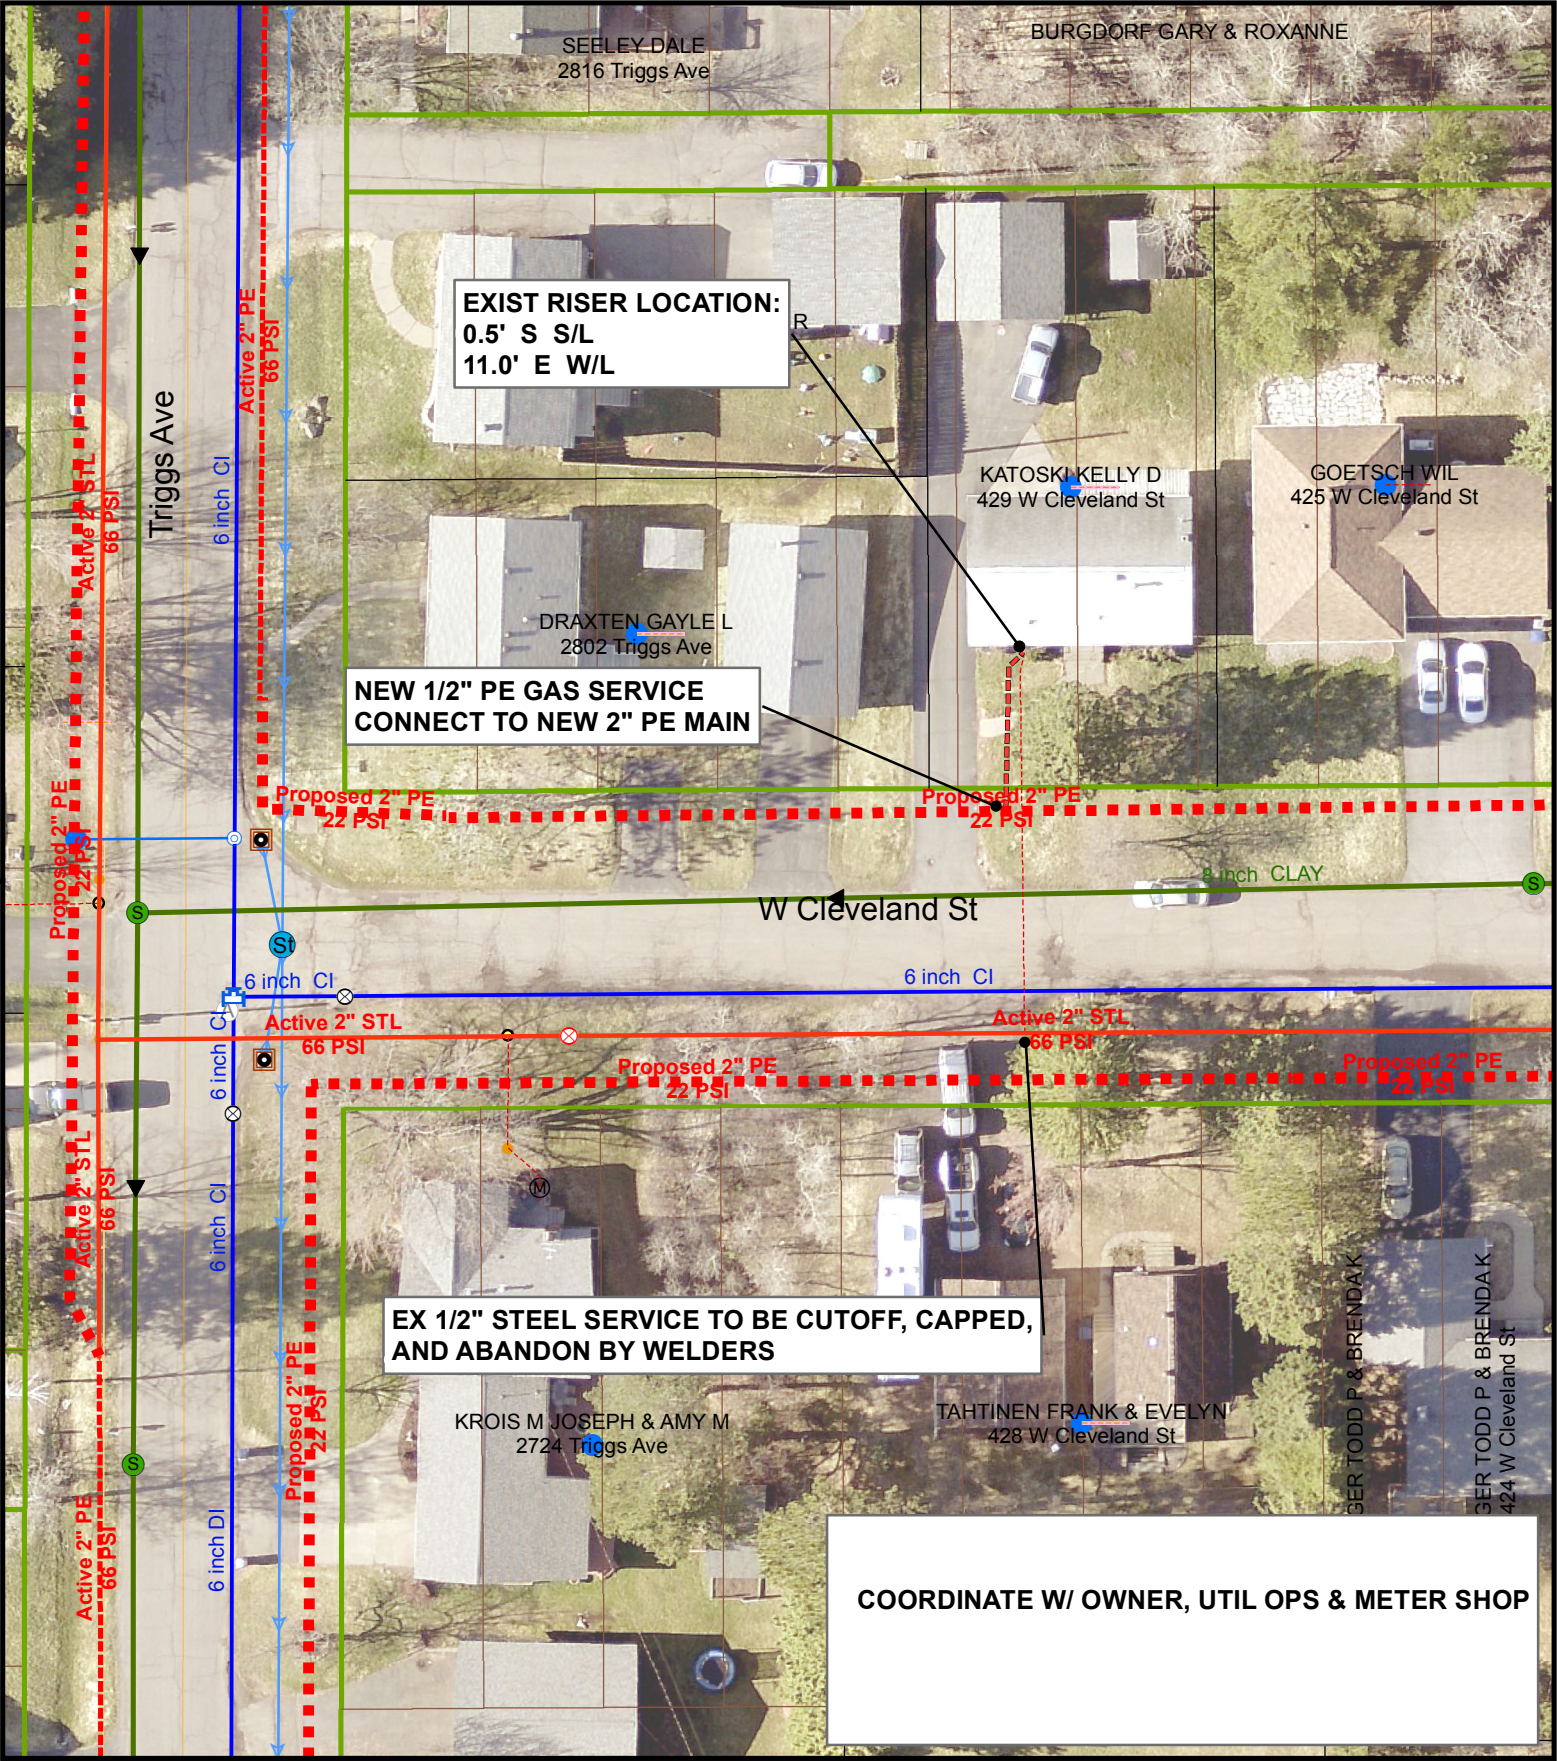



DATE COMPLETED:		INSPECTOR:	
EXCESS FLOW VALVE: <u>YES</u> APPL #: <u>2017019</u> EAM #: <u>439415</u> ZONE: <u>4</u>			
PLAN OF: <u>NEW 1/2" PE GAS SERVICE, REPLACE EX STEEL</u>			
LOCATION: <u>429 W CLEVELAND ST</u>			
FROM: _____ TO: _____			
DEPARTMENT OF PUBLIC WORKS AND UTILITIES			
		JOB NO: <u>1610-026</u>	
		DRAWN BY: <u>MHW</u>	
		DATE: <u>1/24/2017</u>	

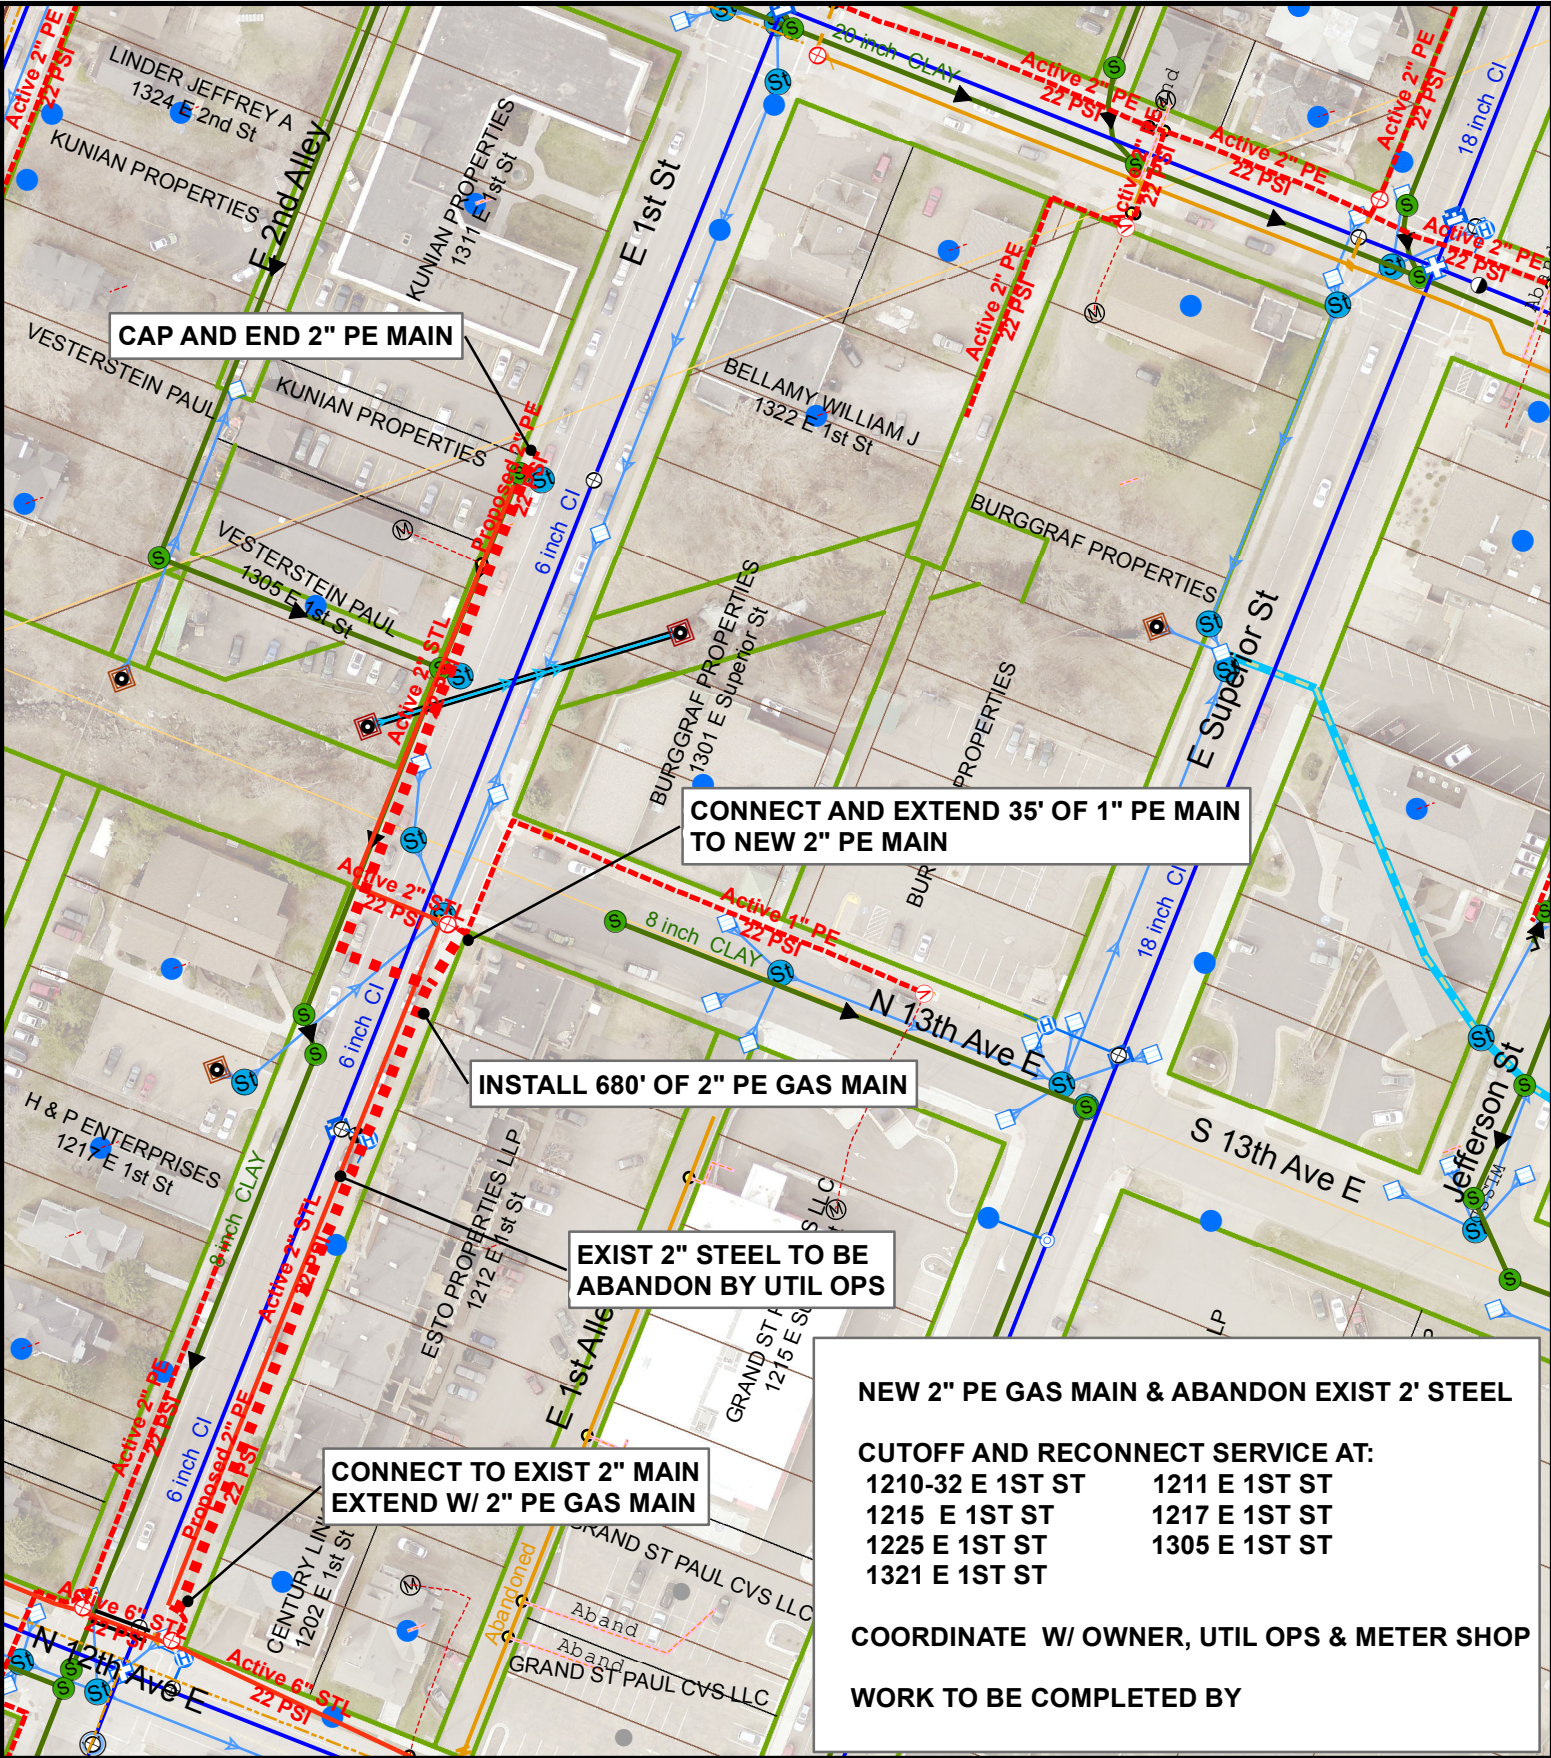


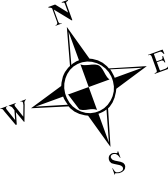
DATE COMPLETED:		INSPECTOR:	
			
		NTS	
EXCESS FLOW VALVE: <u>NA</u>	APPL #: <u>NA</u>	EAM #: <u>439415</u>	ZONE: <u>4</u>
PLAN OF: <u>NEW 2" PE GAS MAIN</u>			
LOCATION: <u>E 1ST ST</u>			
FROM: <u>N 12TH AVE E</u> TO: <u>N 14TH AVE E</u>			
DEPARTMENT OF PUBLIC WORKS AND UTILITIES			
			
JOB NO: <u>1610-027</u>			
DRAWN BY: <u>MHW</u>			
DATE: <u>1/31/2017</u>			

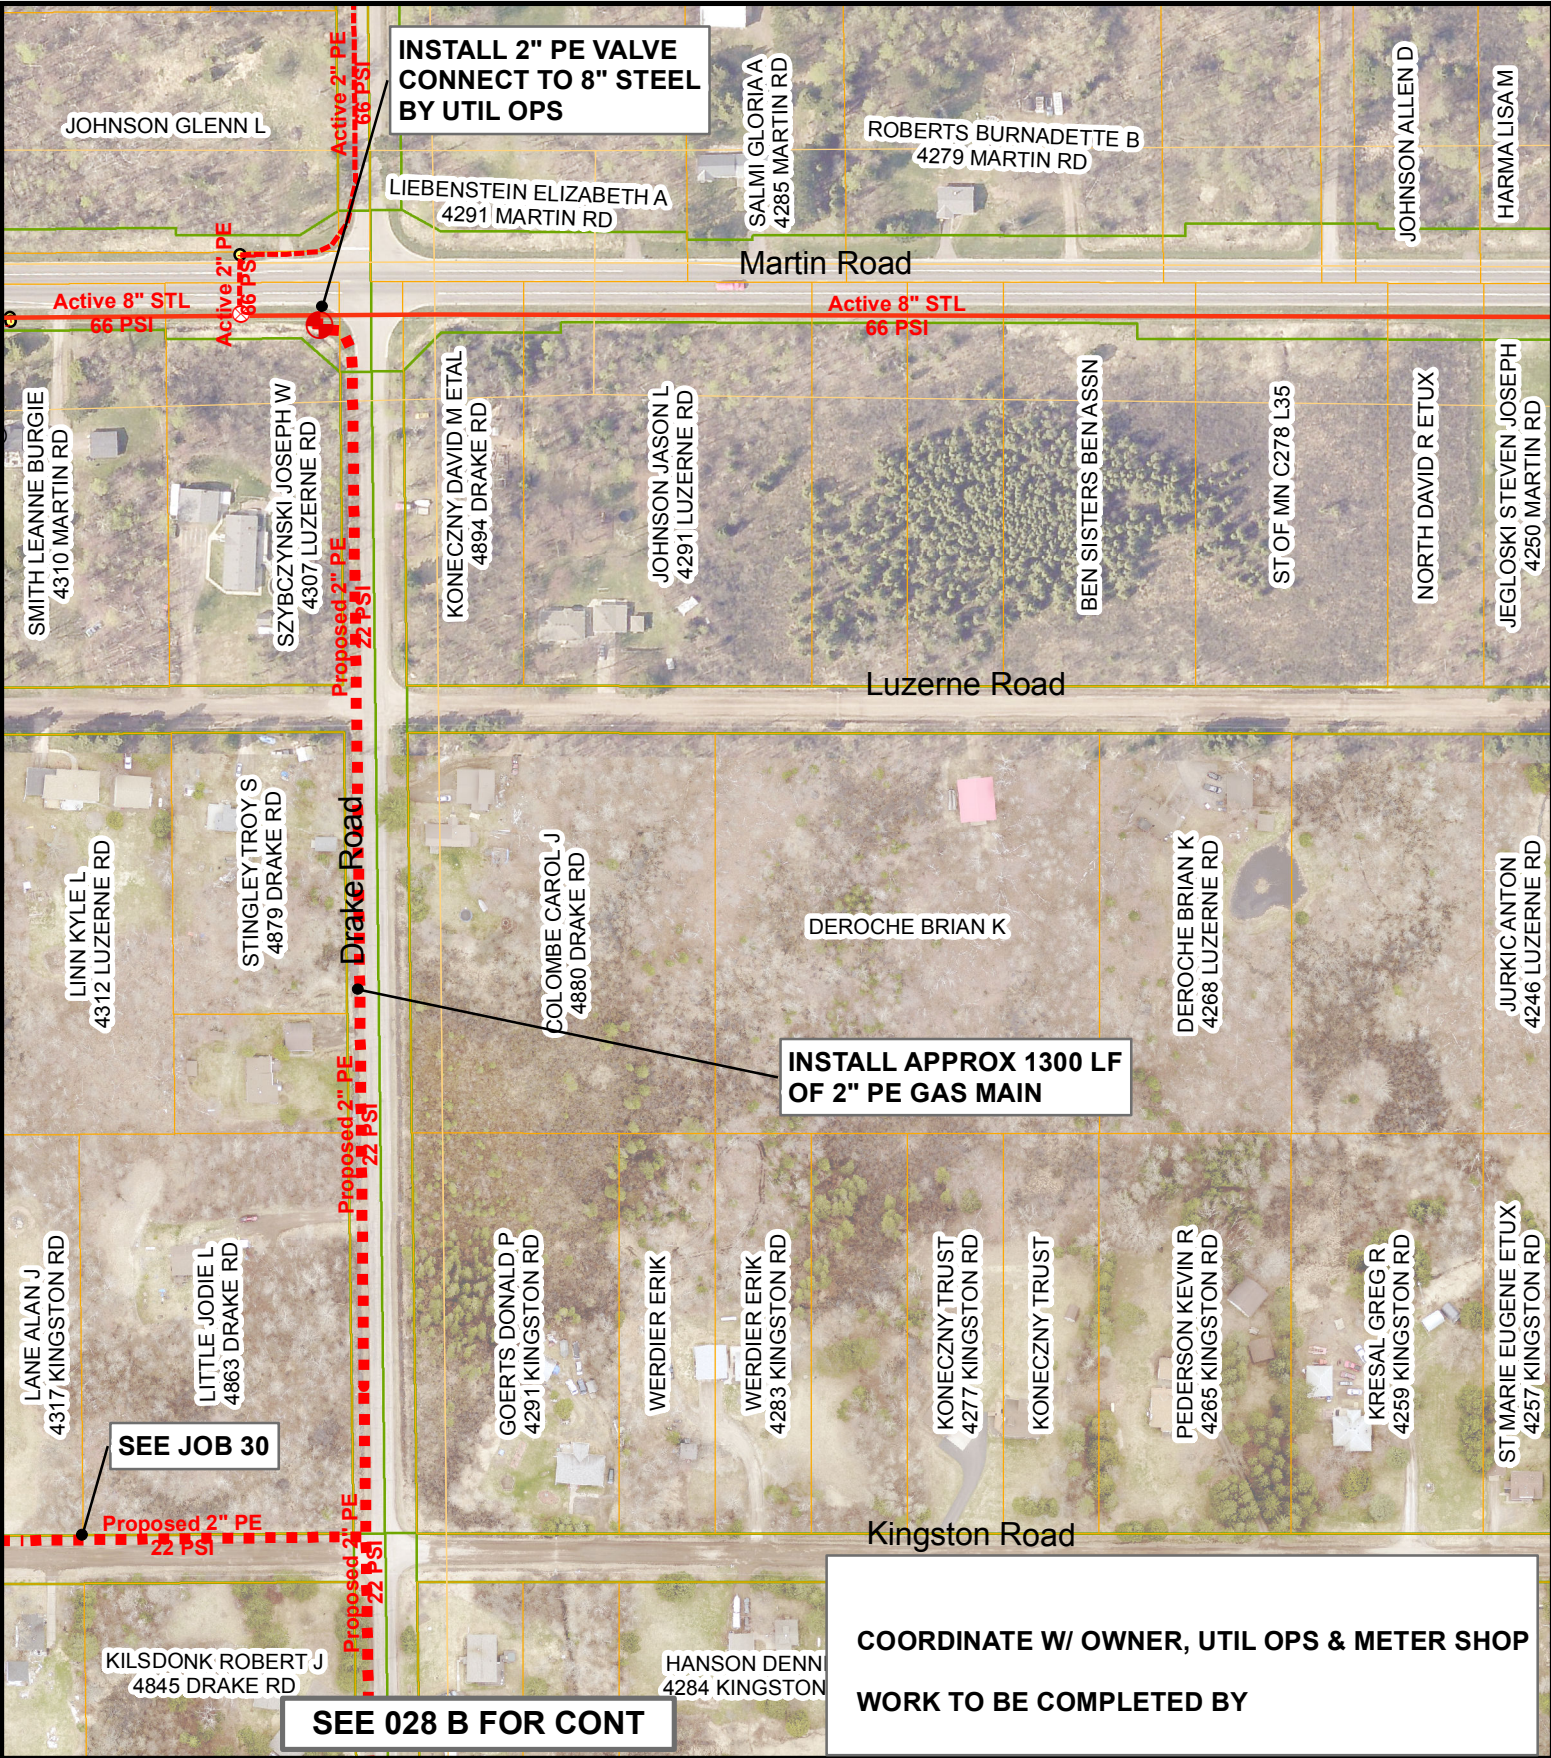

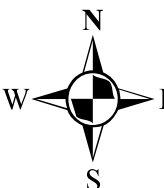DATE COMPLETED:		INSPECTOR:	
		 1"= 200'	
EXCESS FLOW VALVE: <u>NA</u> APPL #: <u>NA</u> EAM #: <u>439415</u> ZONE: <u>2</u> PLAN OF: <u>INSTALL NEW 2" PE GAS MAIN</u> LOCATION: <u>DRAKE ROAD</u> FROM: <u>MARTIN ROAD</u> TO: <u>KINGSTON ROAD</u> DEPARTMENT OF PUBLIC WORKS AND UTILITIES			
		JOB NO: <u>1610-028 A</u>	
		DRAWN BY: <u>MHW</u>	
		DATE: <u>1/27/2017</u>	

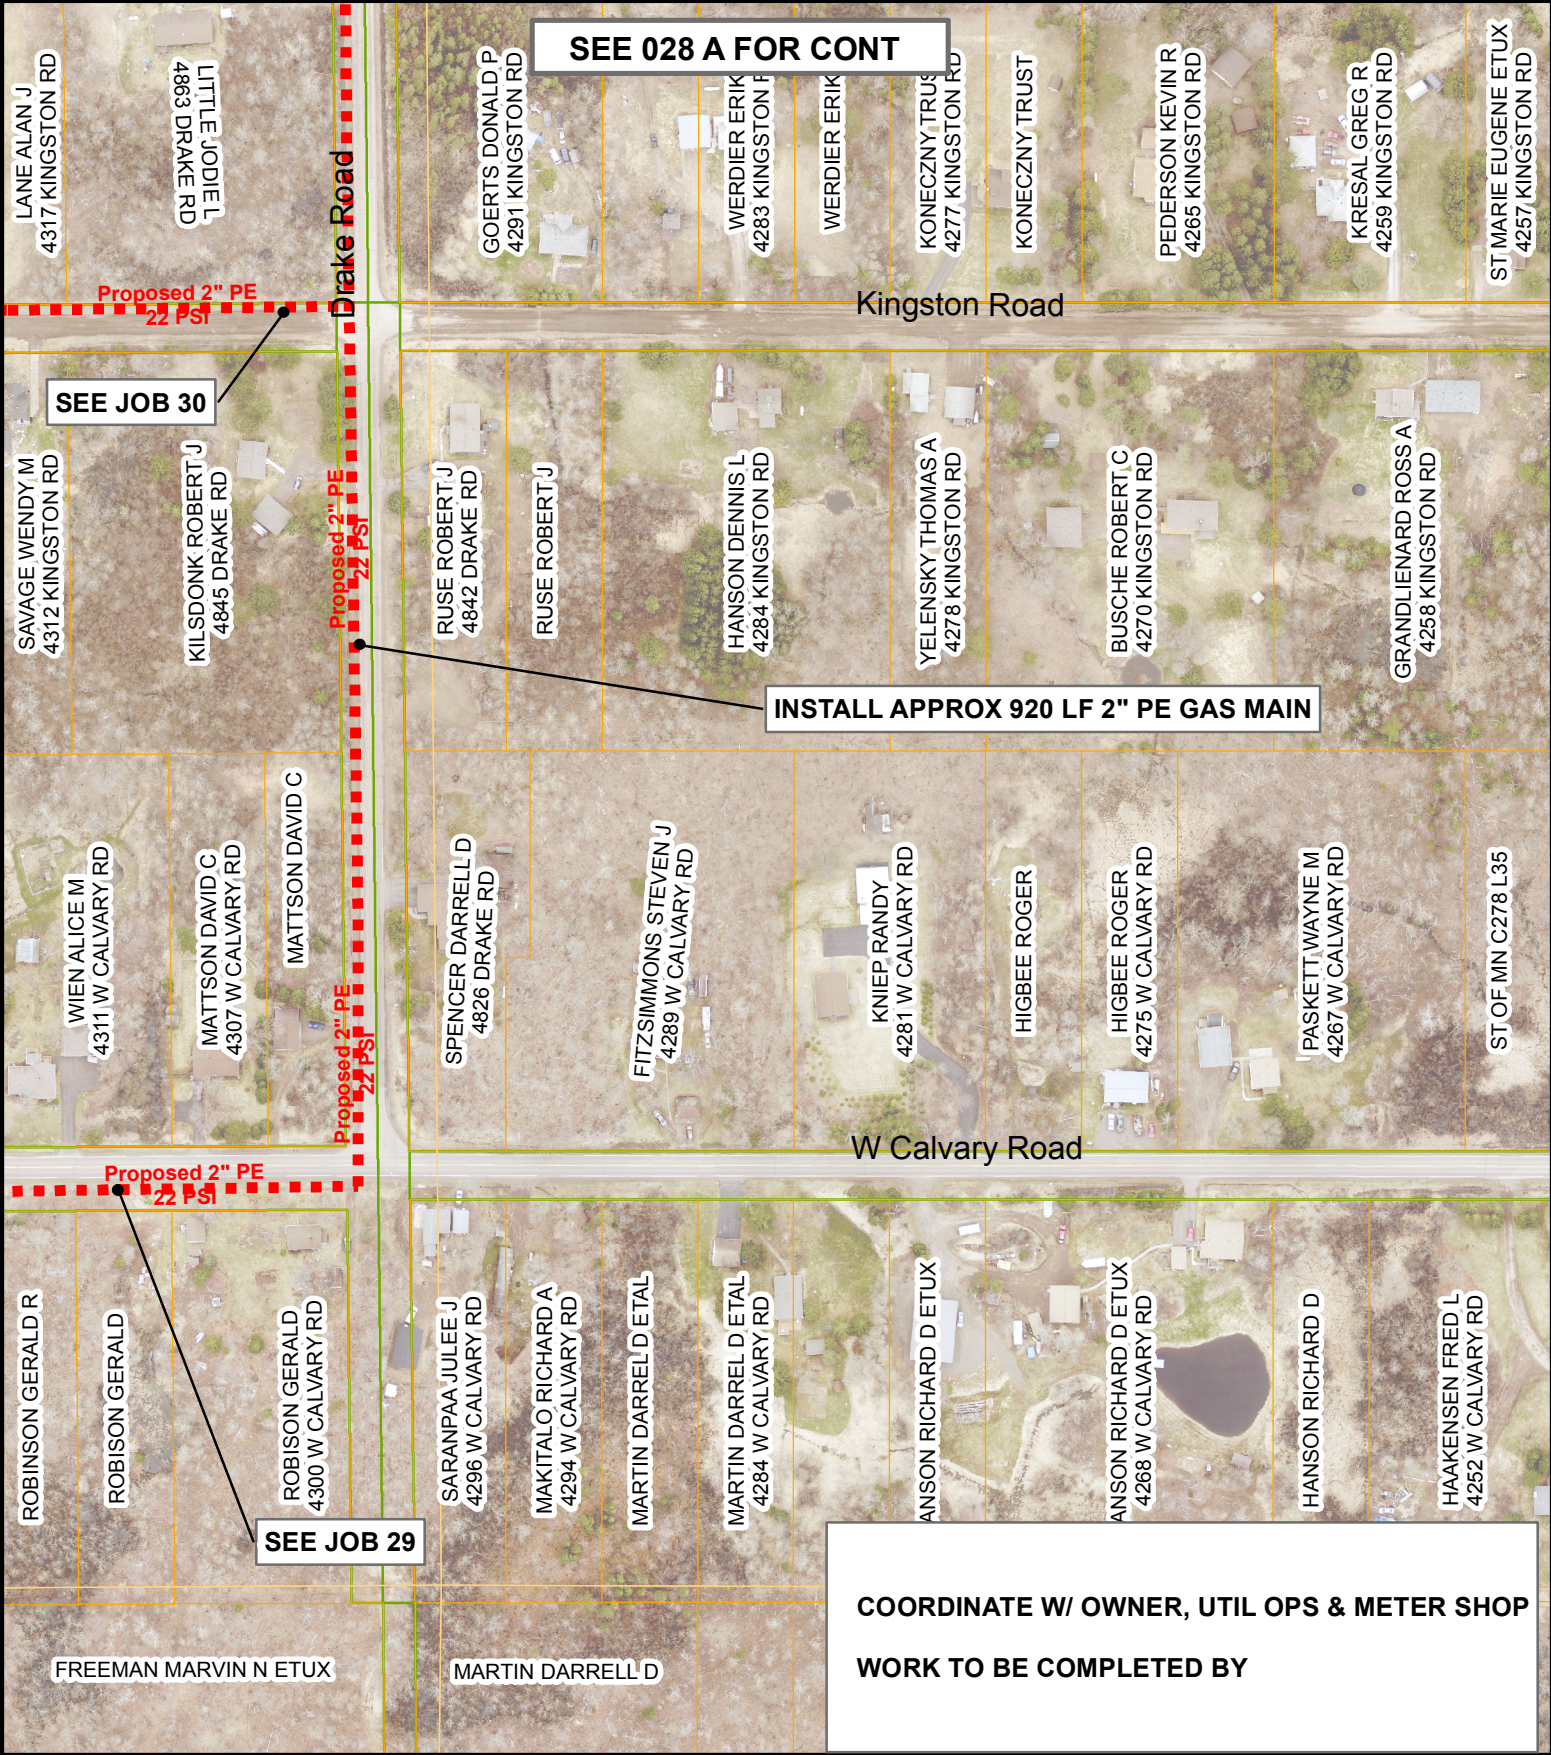

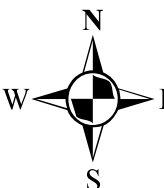DATE COMPLETED:		INSPECTOR:	
			
		1"= 200'	
EXCESS FLOW VALVE: <u>NA</u>		APPL #: <u>NA</u>	EAM #: <u>439415</u> ZONE: <u>2</u>
PLAN OF: <u>INSTALL NEW 2" PE GAS MAIN</u>			
LOCATION: <u>DRAKE ROAD</u>			
FROM: <u>KINGSTON ROAD</u>		TO: <u>W CALVARY ROAD</u>	
DEPARTMENT OF PUBLIC WORKS AND UTILITIES			
		JOB NO: <u>1610-028 B</u>	
		DRAWN BY: <u>MHW</u>	
		DATE: <u>1/27/2017</u>	

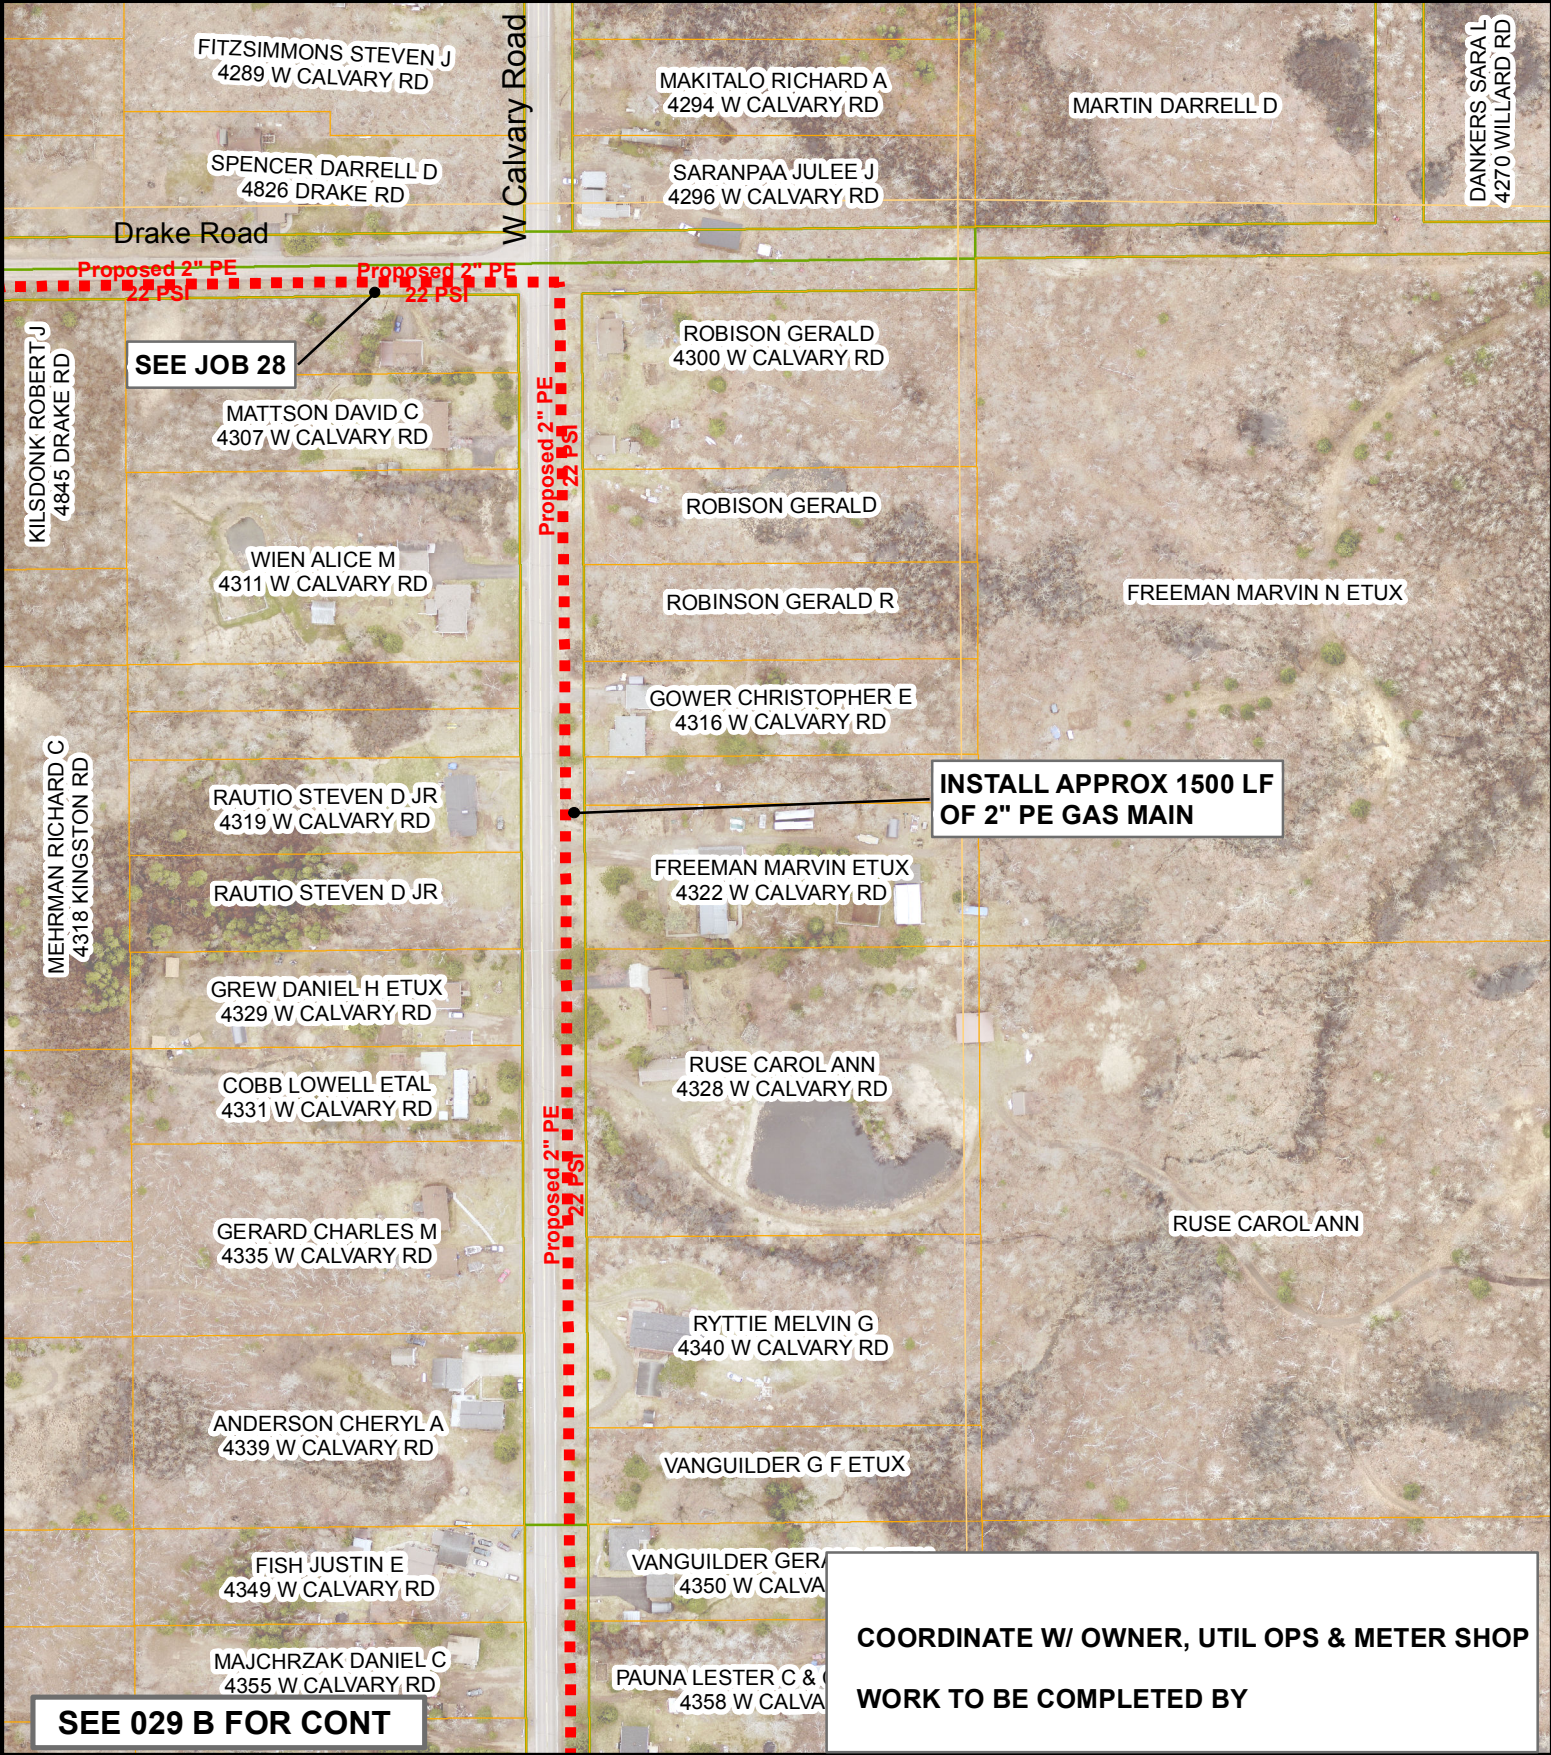

DATE COMPLETED:

INSPECTOR:

1"= 200'

EXCESS FLOW VALVE: NA

APPL #: NA

EAM #: 439415

ZONE: 2

PLAN OF: INSTALL NEW 2" PE GAS MAIN

LOCATION: W CALVARY ROAD

FROM: DRAKE ROAD TO: 1500 FT WEST


DEPARTMENT OF PUBLIC WORKS AND UTILITIES


THE CITY OF
DULUTH
MINNESOTA


JOB NO: 1610-029 A


DRAWN BY: MHW


DATE: 1/27/2017

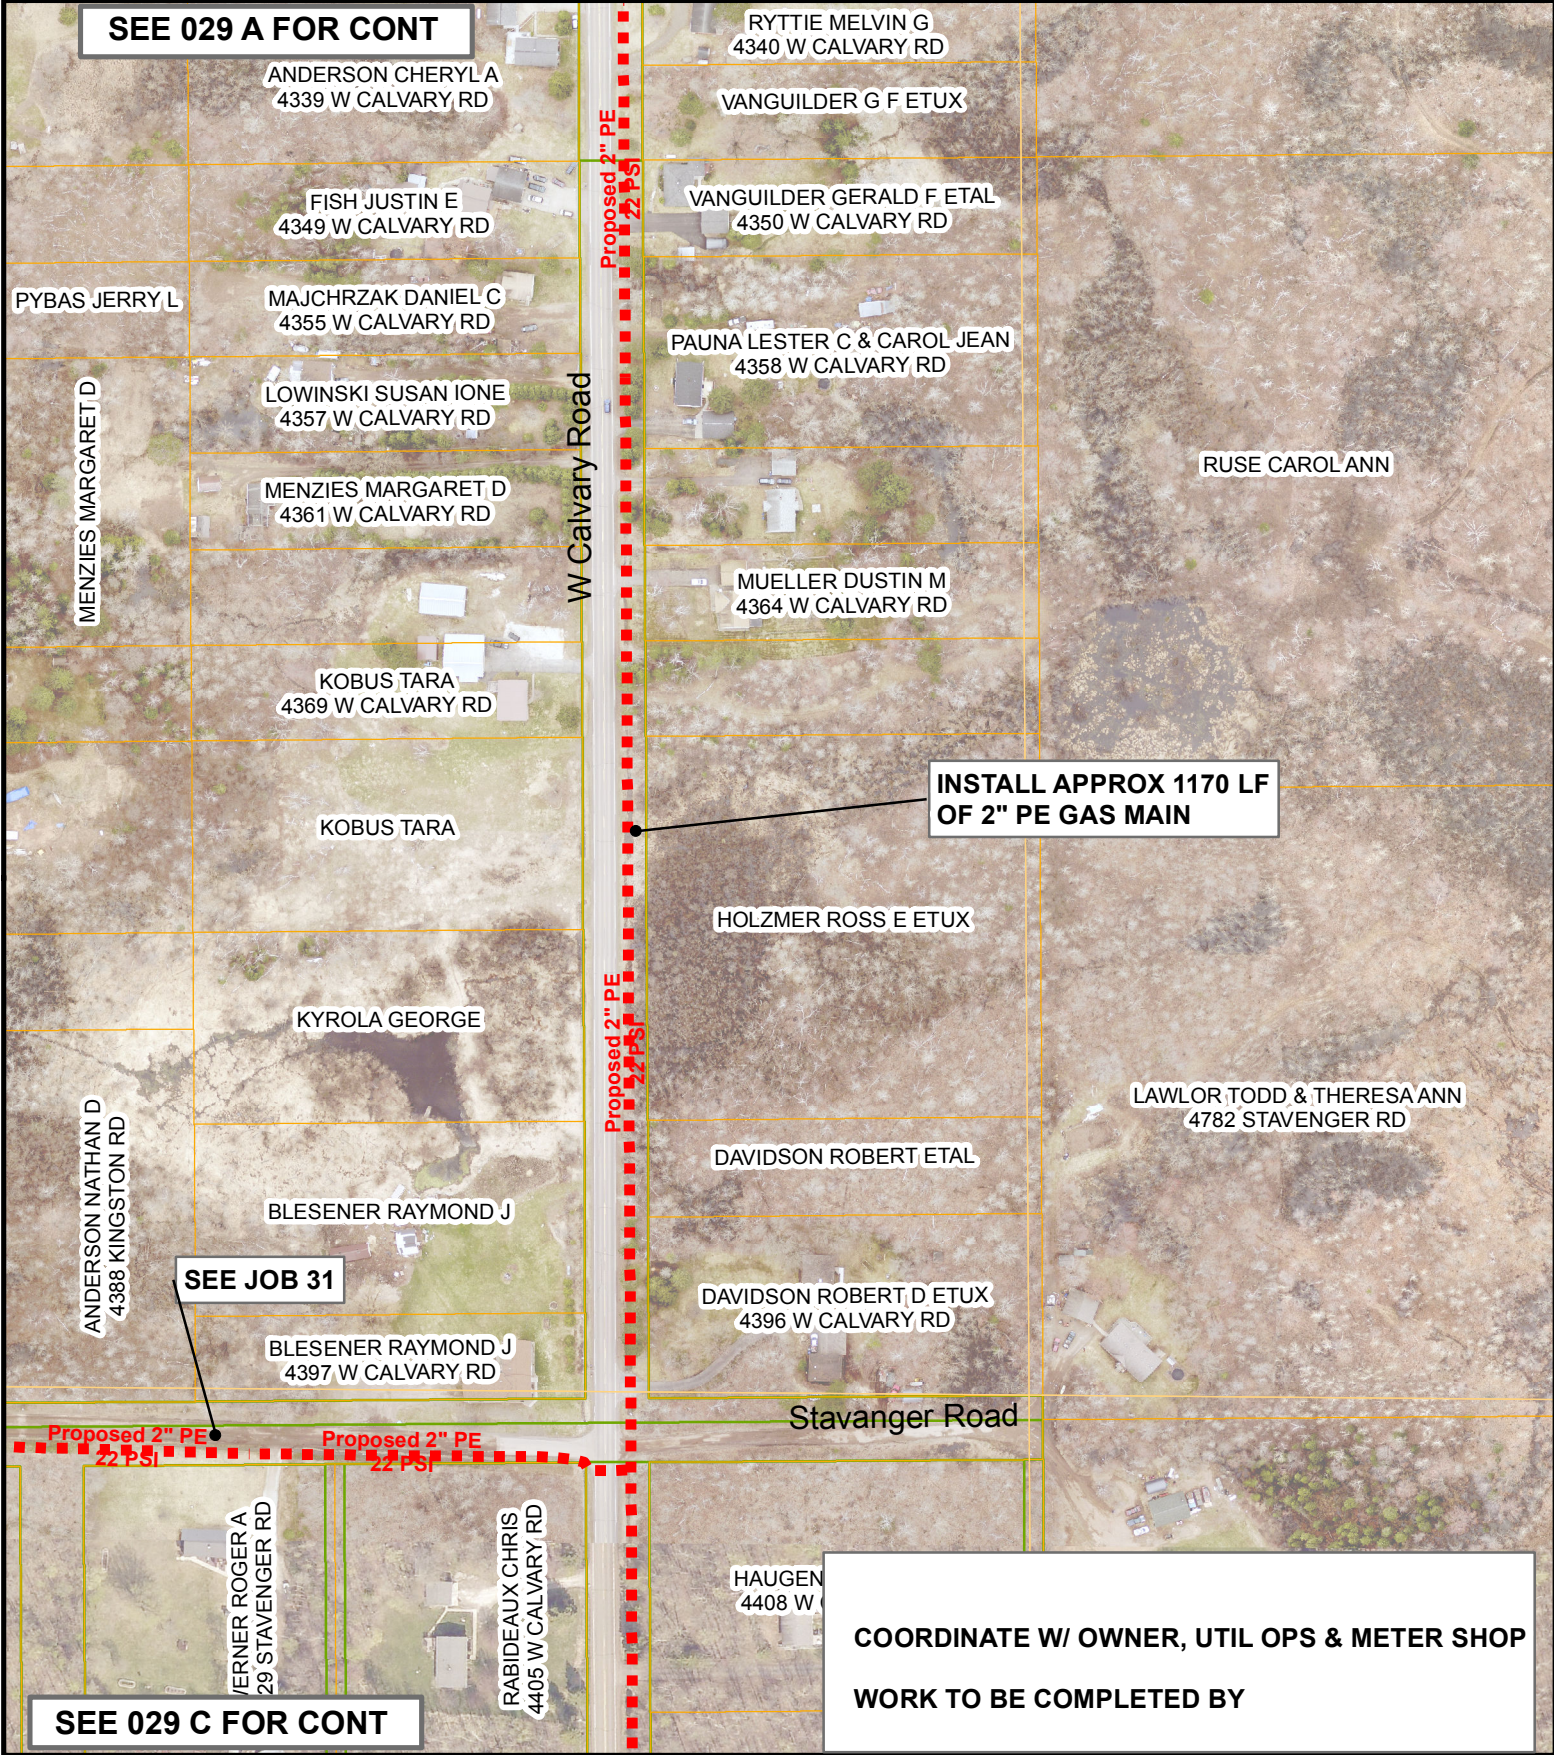

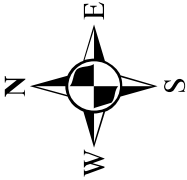DATE COMPLETED:		INSPECTOR:	
			
		1"= 200'	
EXCESS FLOW VALVE: <u>NA</u>		APPL #: <u>NA</u>	EAM #: <u>439415</u> ZONE: <u>2</u>
PLAN OF: <u>INSTALL NEW 2" PE GAS MAIN</u>			
LOCATION: <u>W CALVARY ROAD</u>			
FROM: <u>1500' S OF DRAKE</u>		TO: <u>STAVANGER ROAD</u>	
DEPARTMENT OF PUBLIC WORKS AND UTILITIES			
			
		JOB NO: <u>1610-029 B</u>	
		DRAWN BY: <u>MHW</u>	
		DATE: <u>1/27/2017</u>	

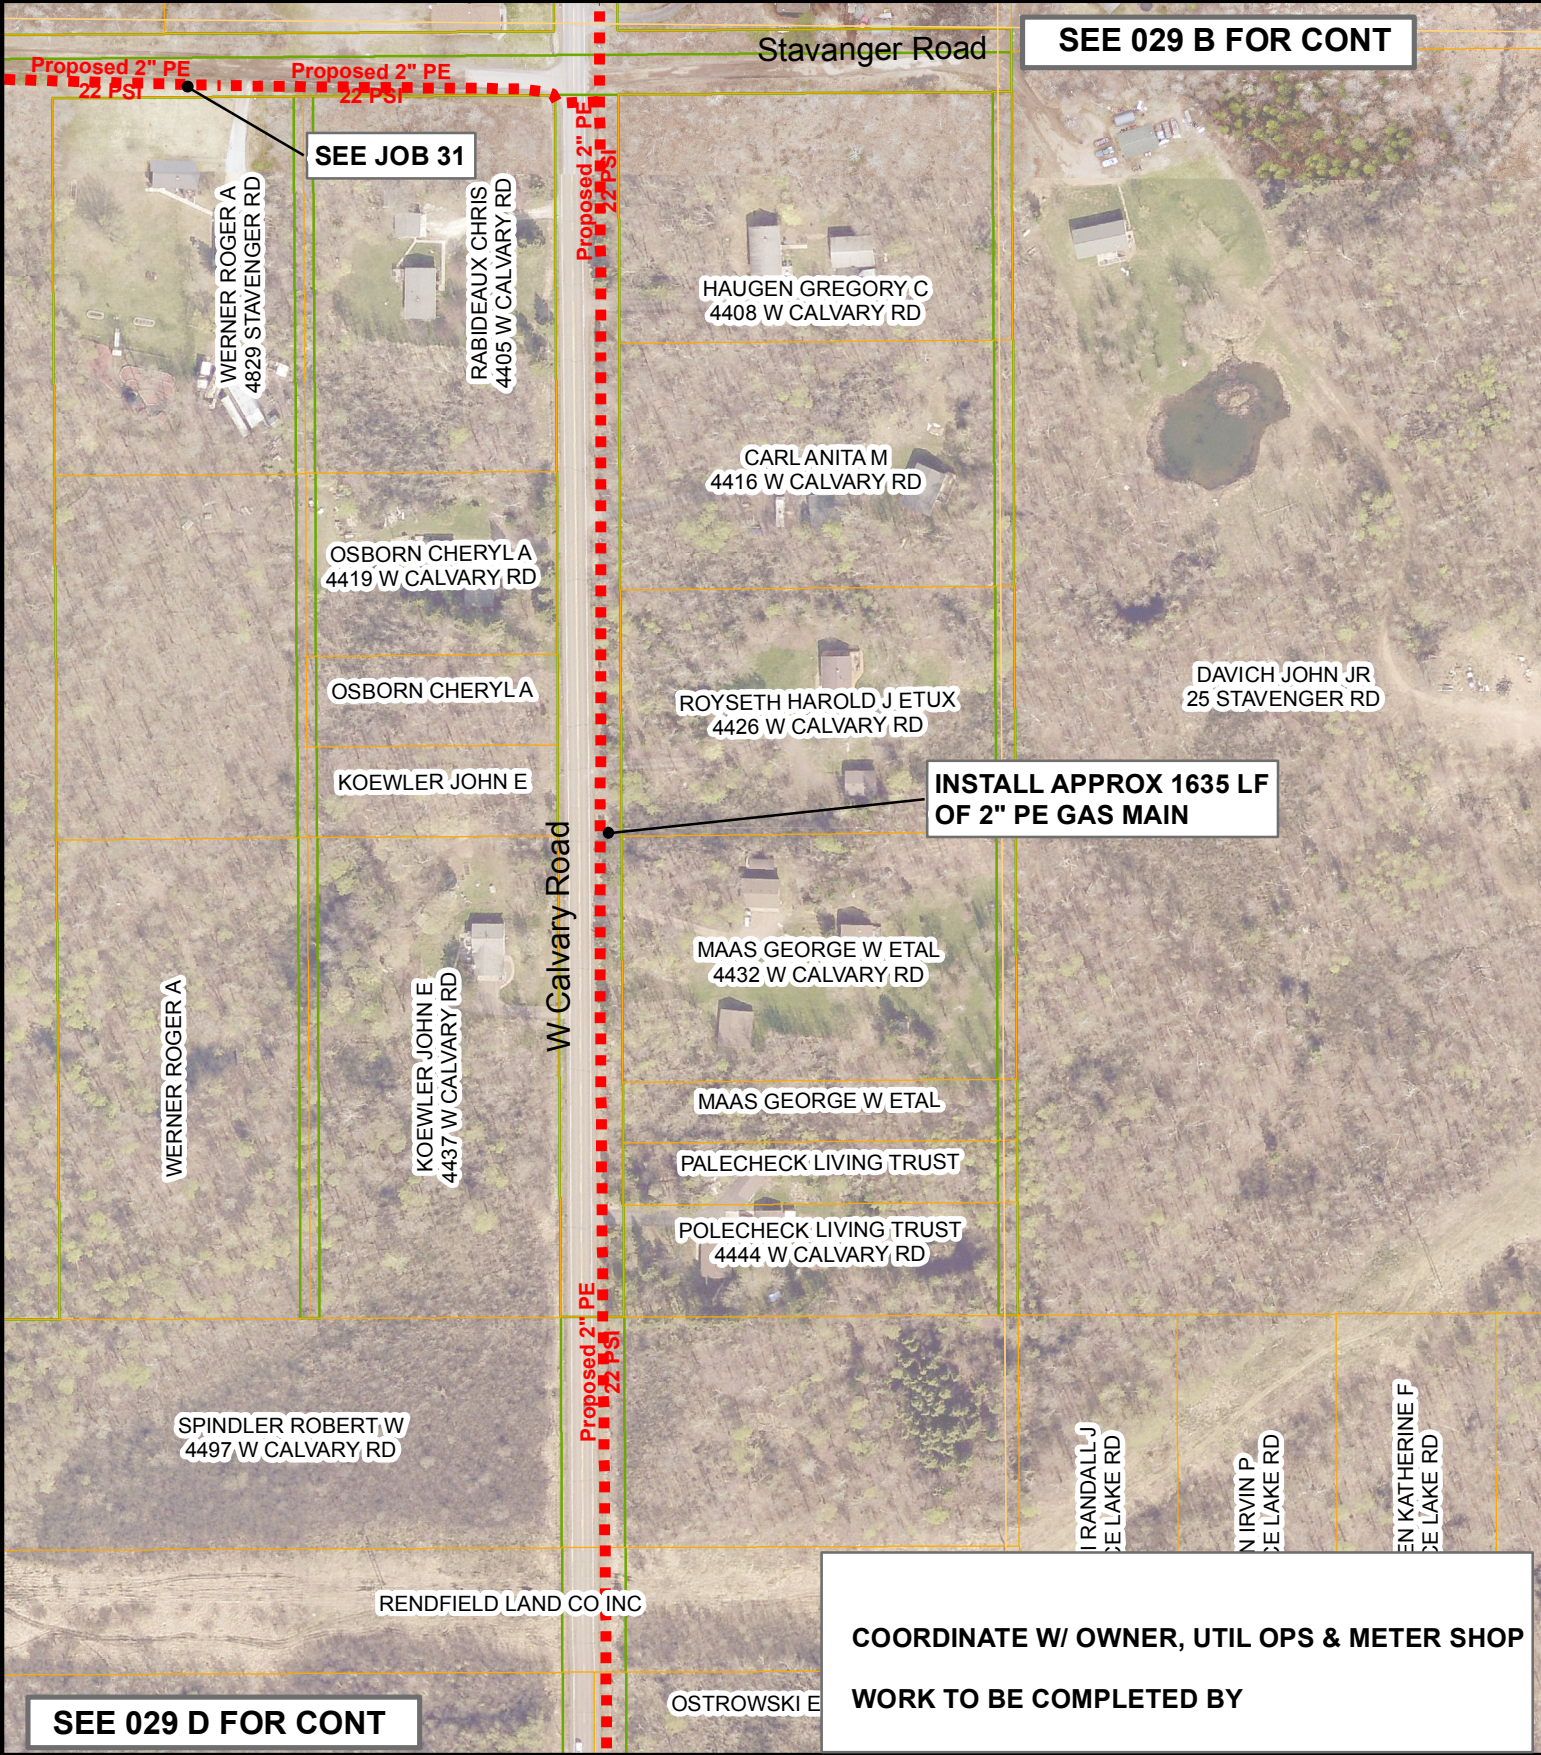

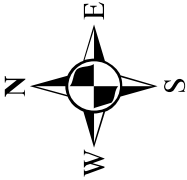DATE COMPLETED:		INSPECTOR:	
			
		1"= 200'	
EXCESS FLOW VALVE: <u>NA</u> APPL #: <u>NA</u> EAM #: <u>439415</u> ZONE: <u>2</u> PLAN OF: <u>INSTALL NEW 2" PE GAS MAIN</u> LOCATION: <u>W CALVARY ROAD</u> FROM: <u>STAVENGER ROAD</u> TO: <u>1600' WEST</u> DEPARTMENT OF PUBLIC WORKS AND UTILITIES			
		JOB NO: <u>1610-029 C</u>	
		DRAWN BY: <u>MHW</u>	
		DATE: <u>1/27/2017</u>	

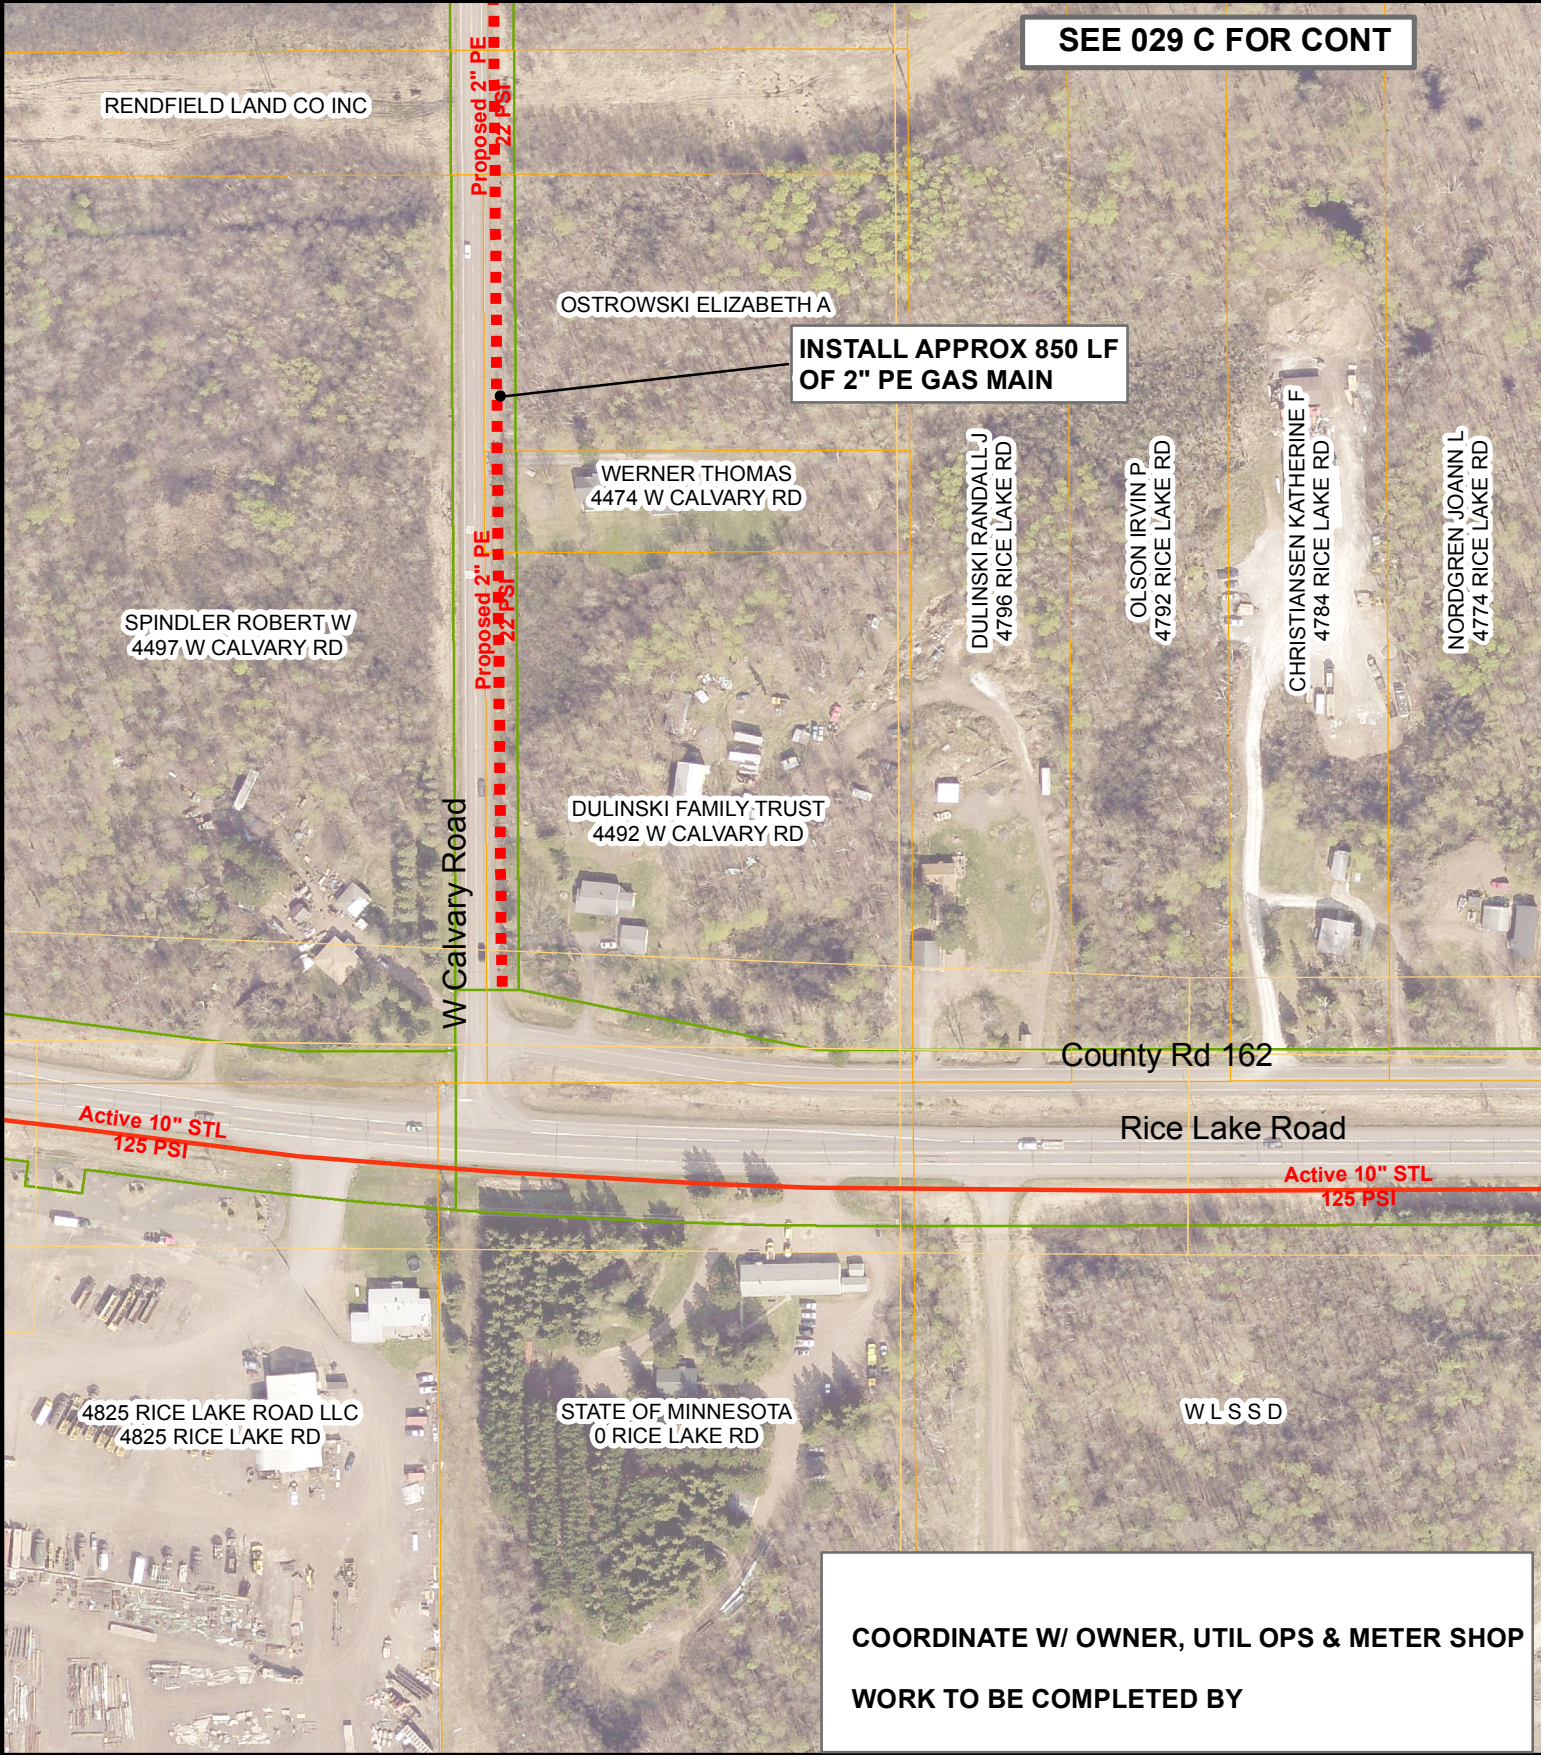

DATE COMPLETED:

INSPECTOR:

1"= 200'

EXCESS FLOW VALVE: NA APPL #: NA EAM #: 439415 ZONE: 2

PLAN OF: INSTALL NEW 2" PE GAS MAIN

LOCATION: W CALVARY ROAD

FROM: 1600' W OF STAVENGER TO: RICE LAKE ROAD


DEPARTMENT OF PUBLIC WORKS AND UTILITIES


THE CITY OF
DULUTH
MINNESOTA


JOB NO: 1610-029 D


DRAWN BY: MHW


DATE: 1/27/2017

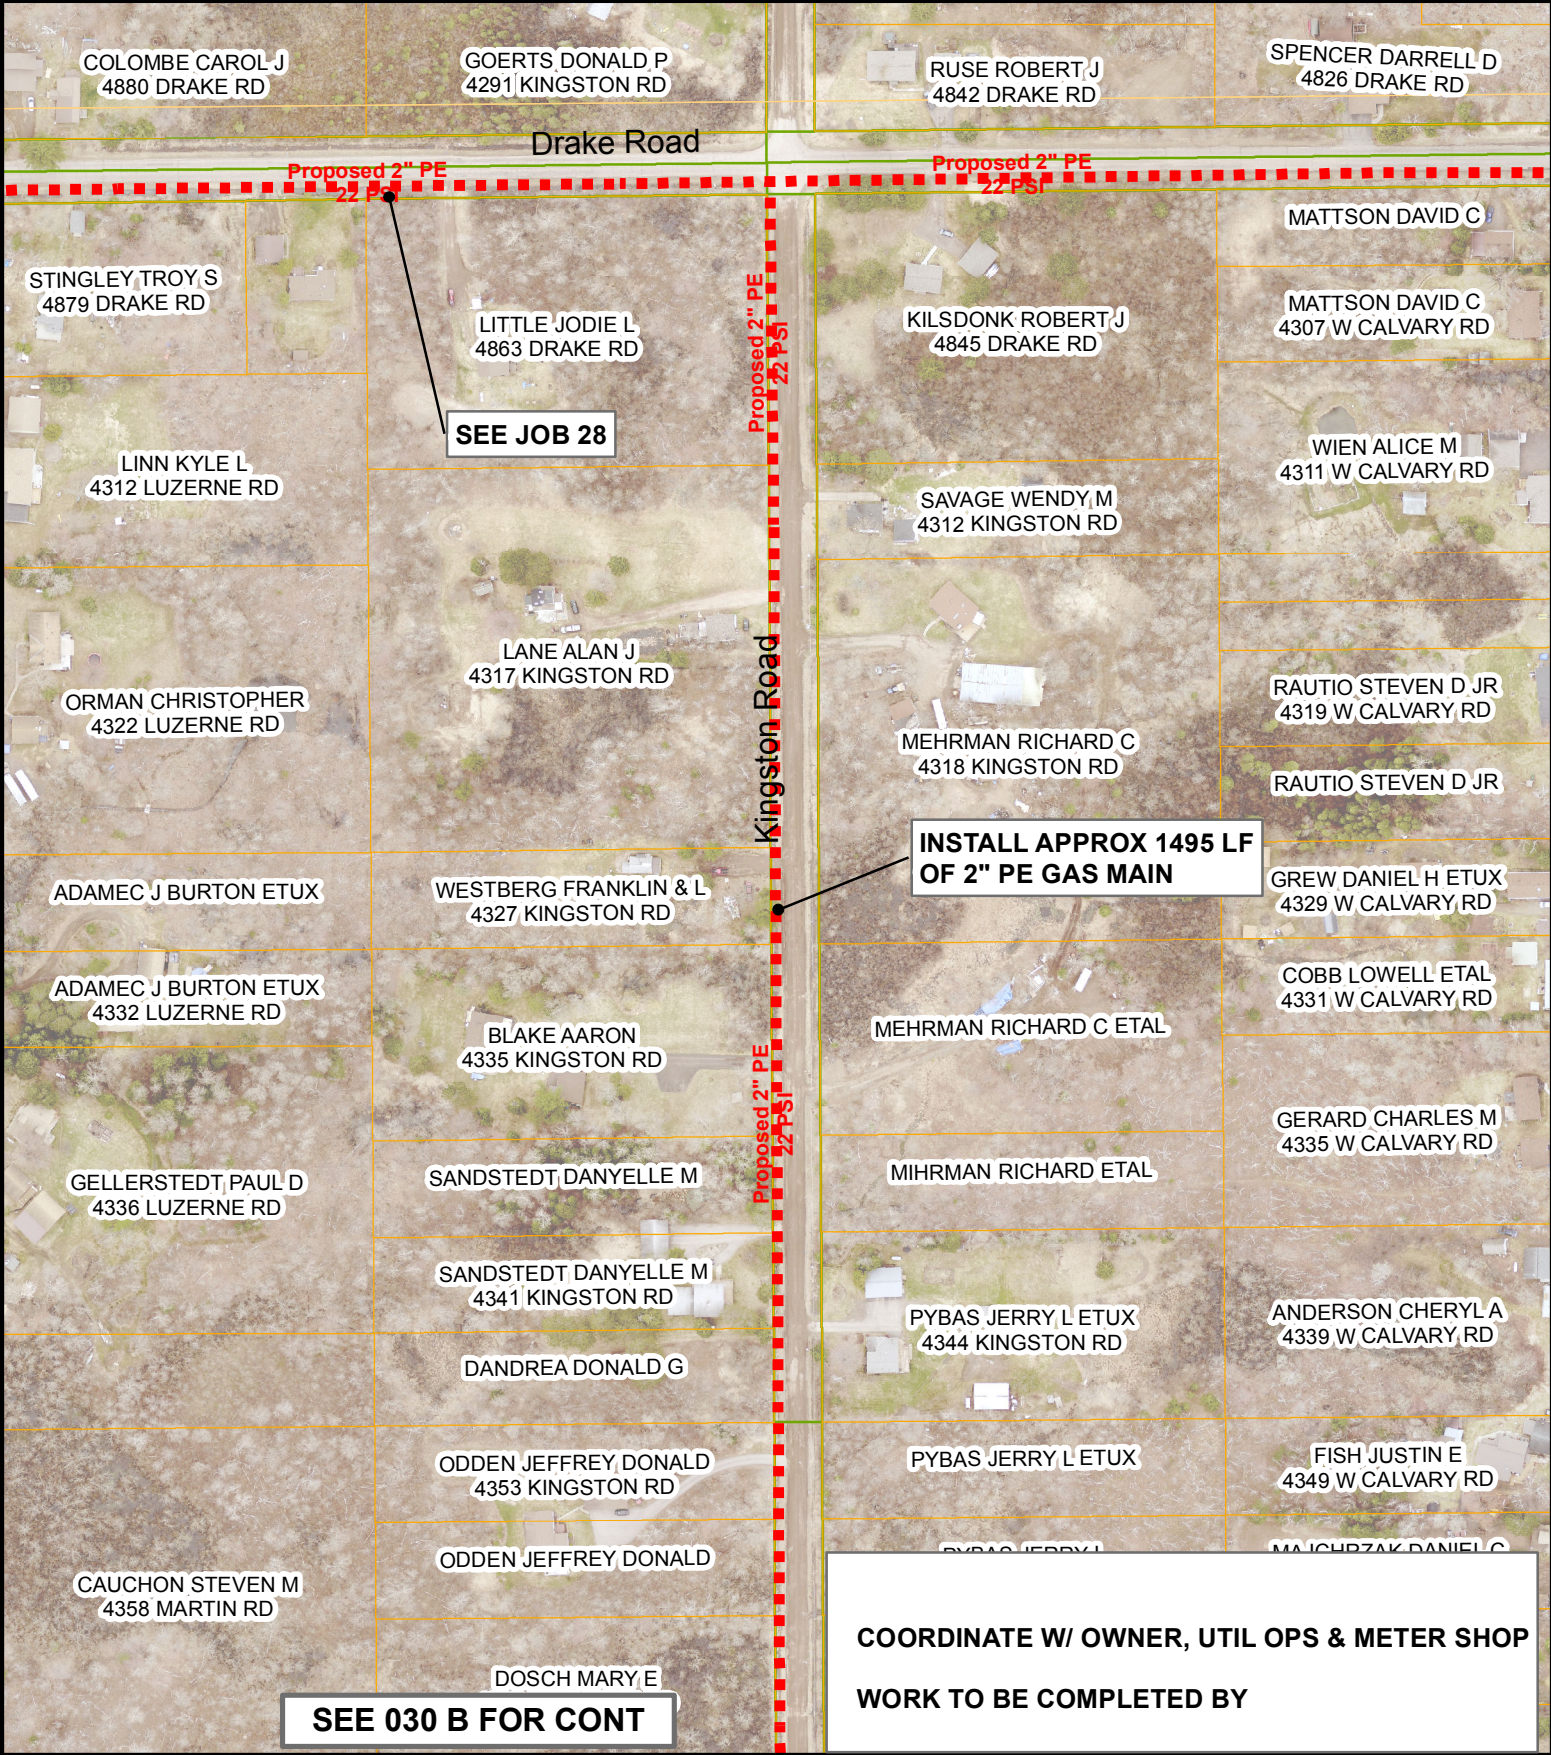


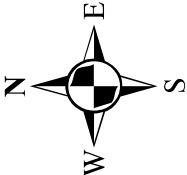
DATE COMPLETED:		INSPECTOR:	
		 1"=200'	
EXCESS FLOW VALVE: <u>NA</u> APPL #: <u>NA</u> EAM #: <u>439415</u> ZONE: <u>2</u>			
PLAN OF: <u>INSTALL NEW 2" PE GAS MAIN</u>			
LOCATION: <u>KINGSTON ROAD</u>			
FROM: <u>DRAKE ROAD</u> TO: <u>1500' WEST</u>			
DEPARTMENT OF PUBLIC WORKS AND UTILITIES			
		JOB NO: <u>1610-030 A</u>	
		DRAWN BY: <u>MHW</u>	
		DATE: <u>1/27/2017</u>	

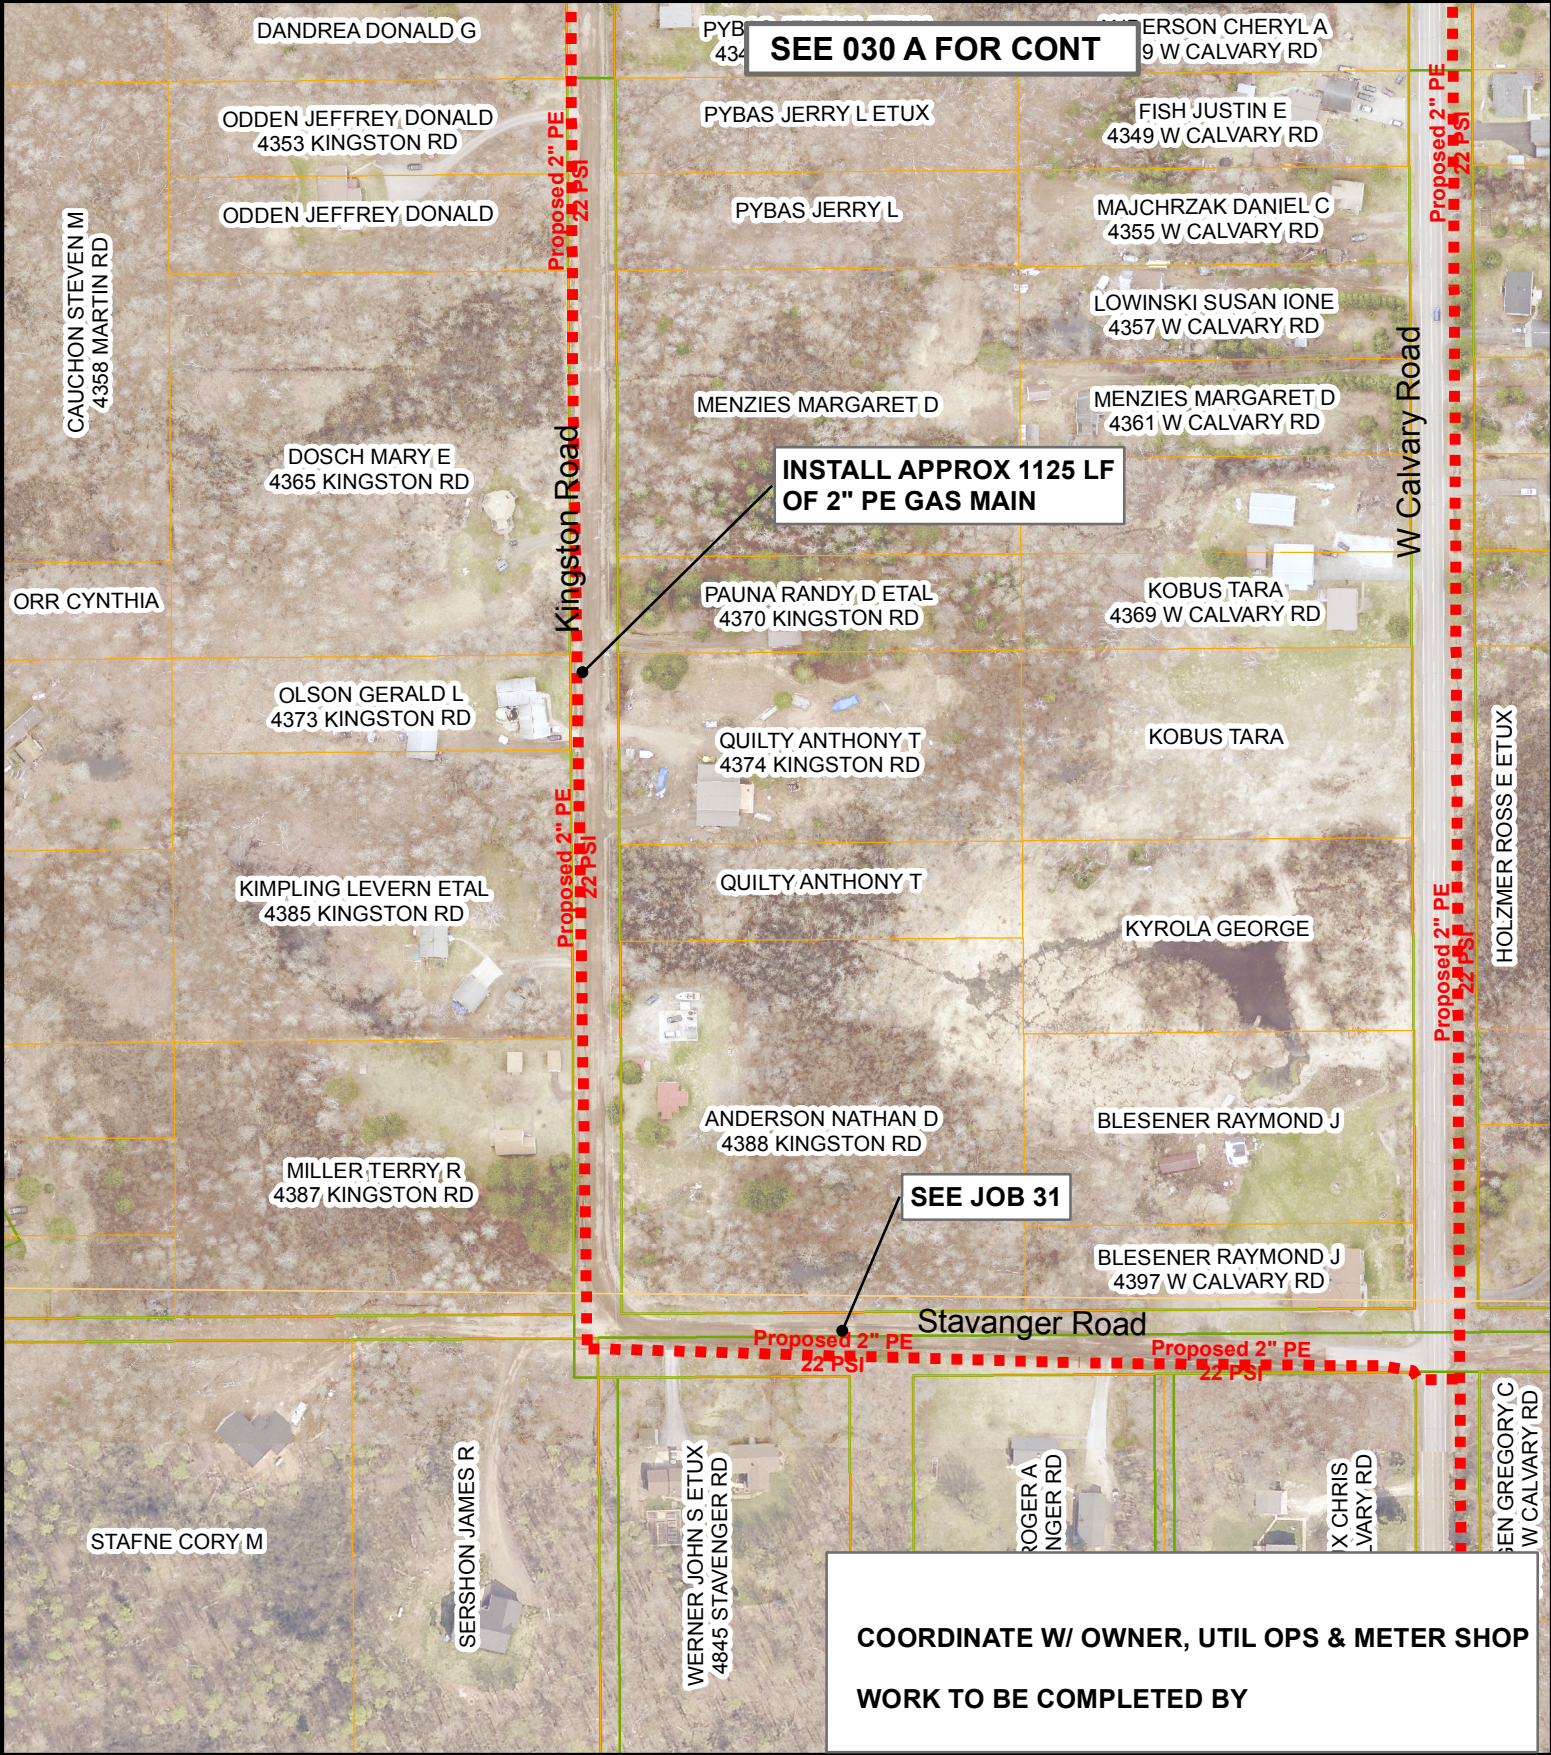

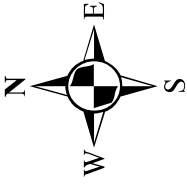
DATE COMPLETED:		INSPECTOR:	
		 1"=200'	
EXCESS FLOW VALVE: <u>NA</u> APPL #: <u>NA</u> EAM #: <u>439415</u> ZONE: <u>2</u> PLAN OF: <u>INSTALL NEW 2" PE GAS MAIN</u> LOCATION: <u>KINGSTON ROAD</u> FROM: <u>DRAKE ROAD</u> TO: <u>STAVANGER ROAD</u> DEPARTMENT OF PUBLIC WORKS AND UTILITIES			
		JOB NO: <u>1610-030 B</u>	
		DRAWN BY: <u>MHW</u>	
		DATE: <u>1/27/2017</u>	

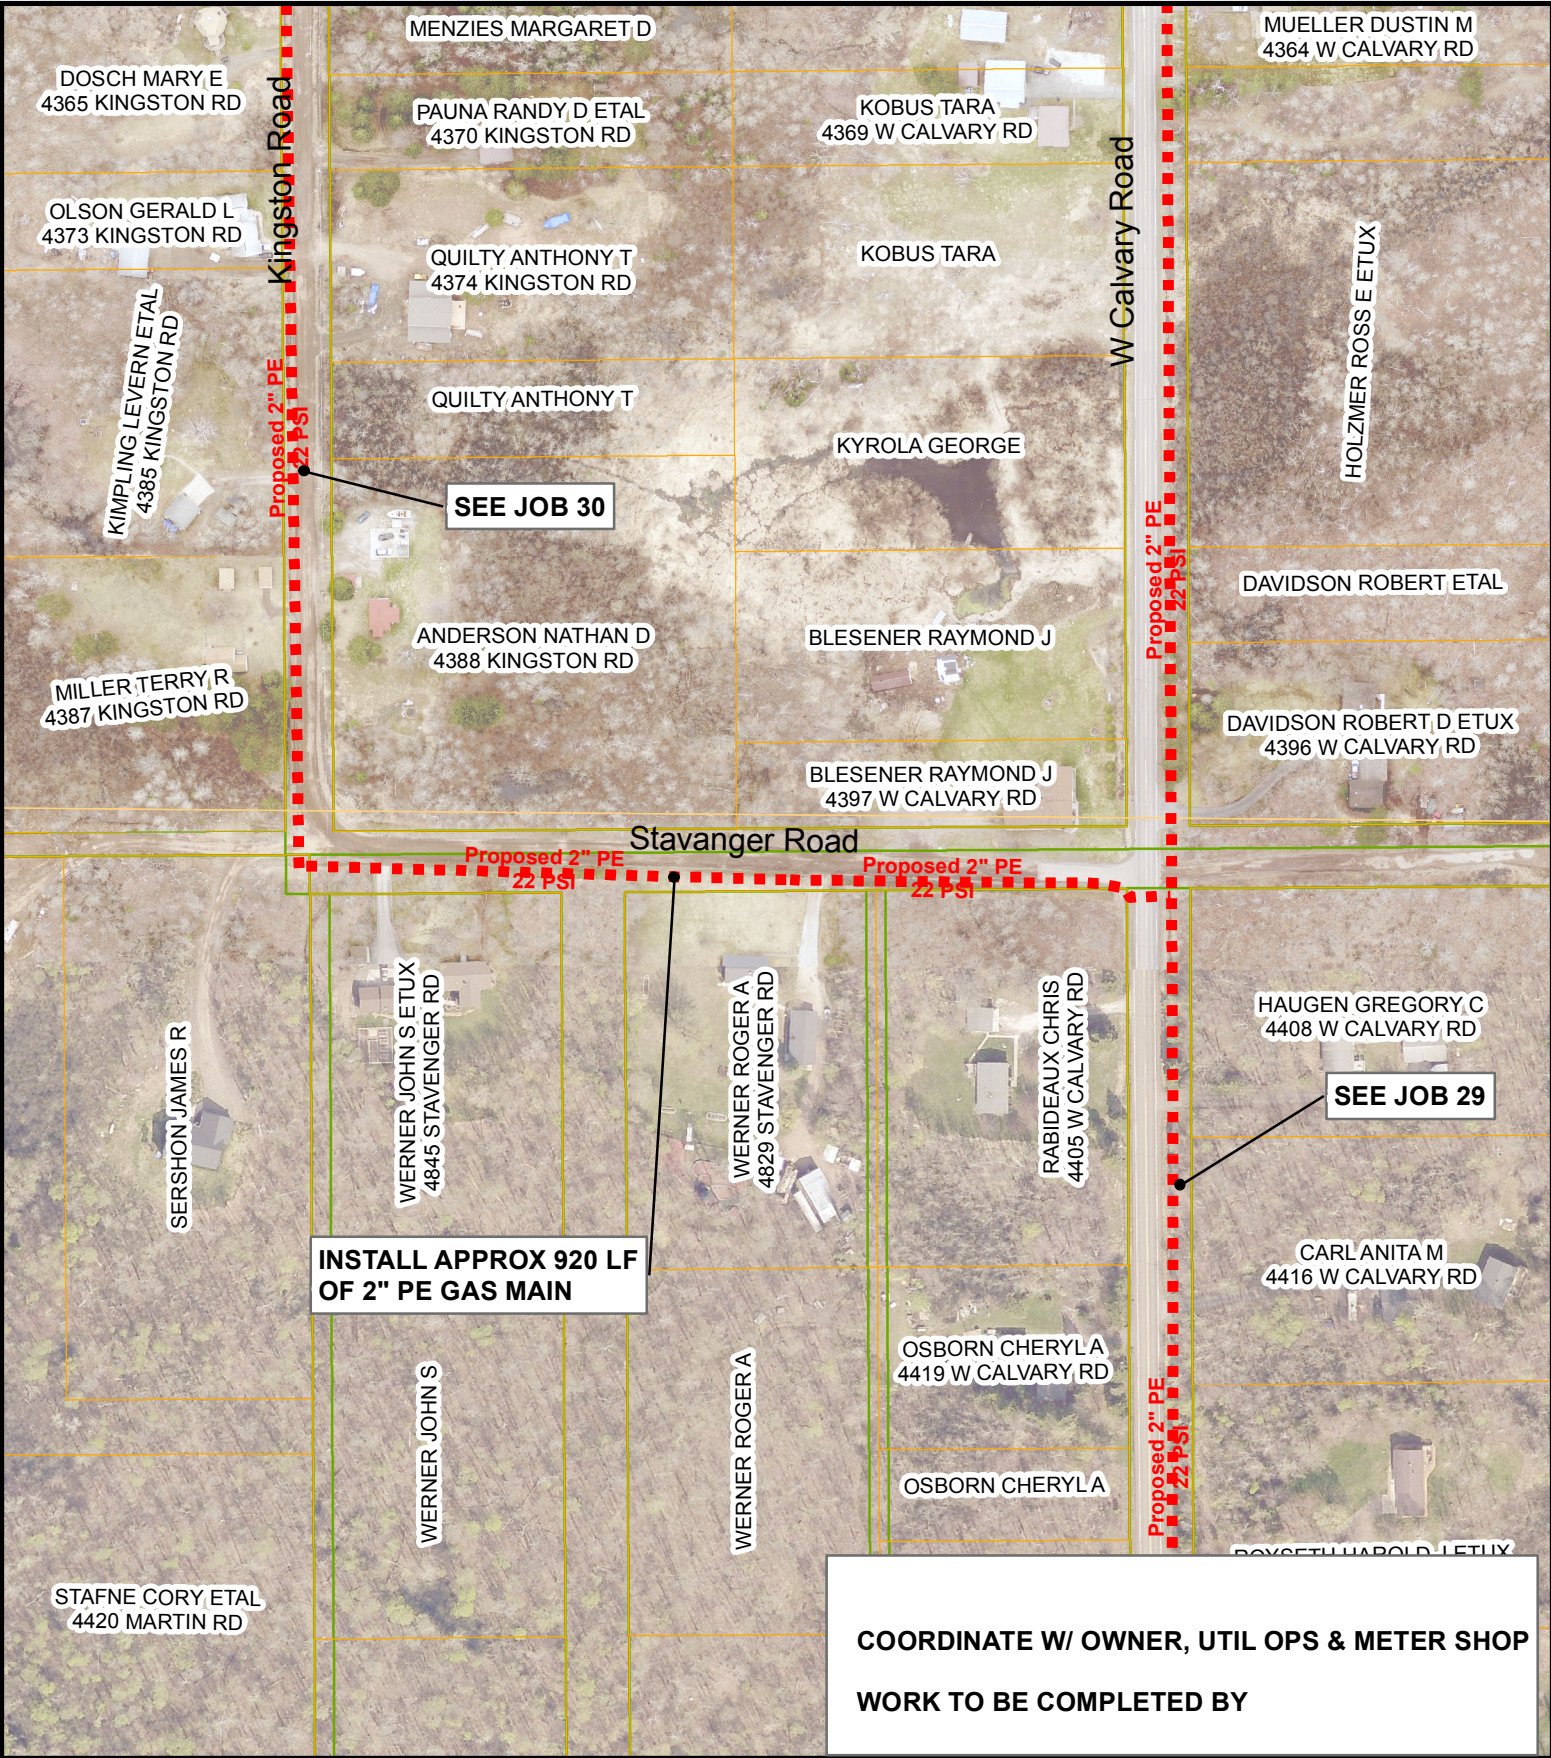


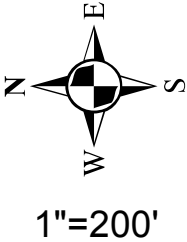
DATE COMPLETED:		INSPECTOR:	
			
EXCESS FLOW VALVE: <u>NA</u> APPL #: <u>NA</u> EAM #: <u>439415</u> ZONE: <u>2</u> PLAN OF: <u>INSTALL NEW 2" PE GAS MAIN</u> LOCATION: <u>STAVANGER ROAD</u> FROM: <u>KINGSTON ROAD</u> TO: <u>W CLAVARY ROAD</u> DEPARTMENT OF PUBLIC WORKS AND UTILITIES			
		JOB NO: <u>1610-031</u>	
		DRAWN BY: <u>MHW</u>	
		DATE: <u>1/27/2017</u>	

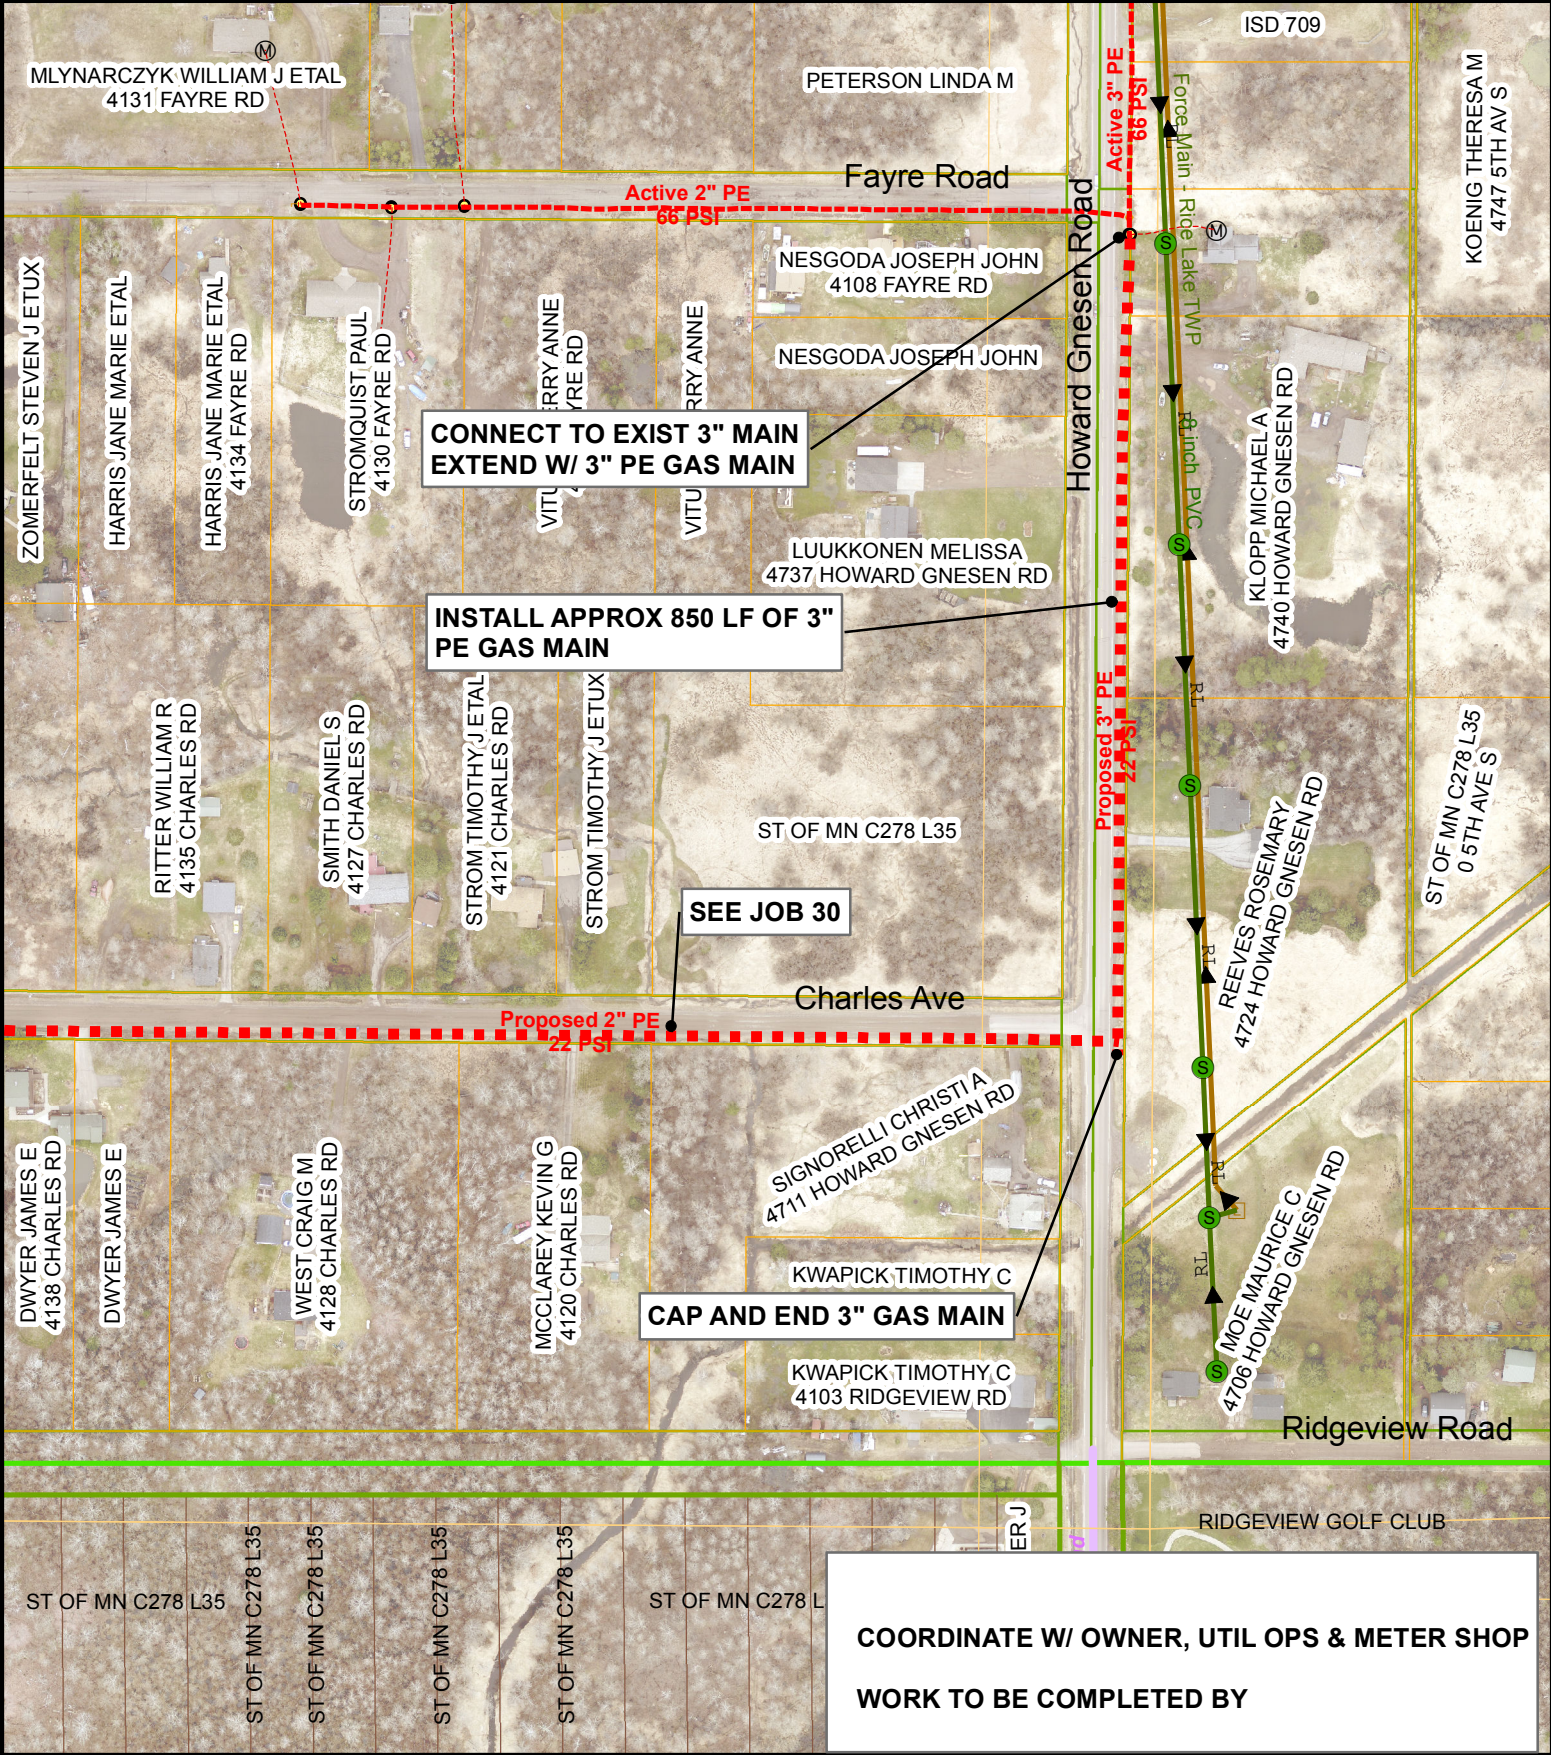

DATE COMPLETED:		INSPECTOR:	
		1"= 200'	
EXCESS FLOW VALVE: <u>NA</u> APPL #: <u>NA</u> EAM #: <u>439415</u> ZONE: <u>2</u>			
PLAN OF: <u>INSTALL NEW 3" PE GAS MAIN</u>			
LOCATION: <u>HOWARD GNESEN ROAD</u>			
FROM: <u>FAYRE ROAD</u> TO: <u>CHARLES ROAD</u>			
DEPARTMENT OF PUBLIC WORKS AND UTILITIES			
		JOB NO: <u>1610-032</u>	
		DRAWN BY: <u>MHW</u>	
		DATE: <u>1/27/2017</u>	

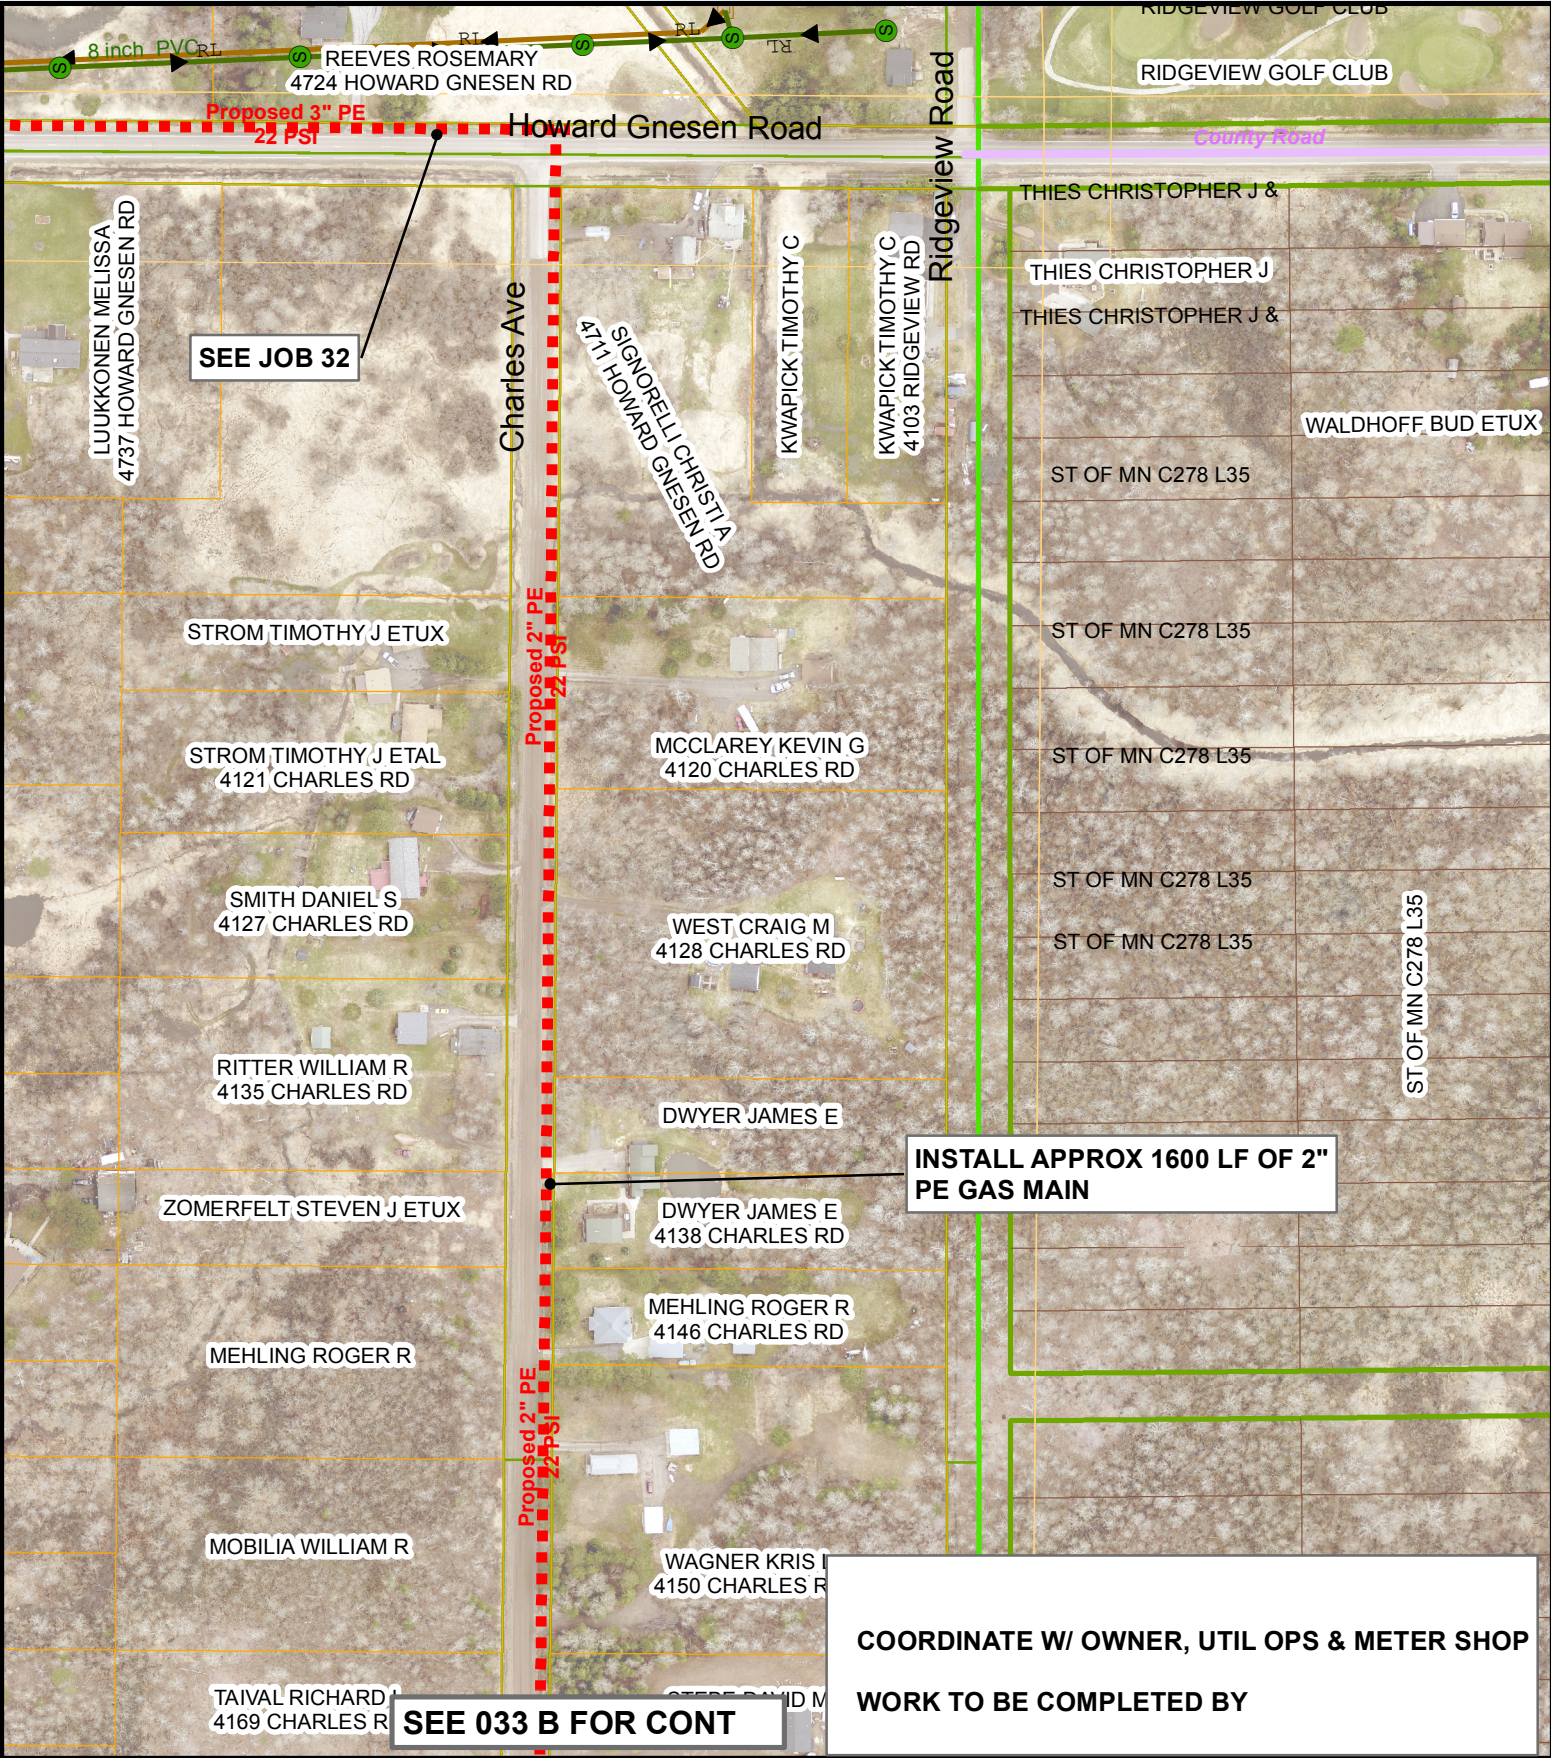

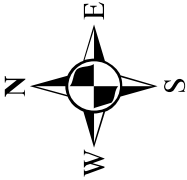DATE COMPLETED:		INSPECTOR:	
		 1"= 200'	
EXCESS FLOW VALVE: <u>NA</u>		APPL #: <u>NA</u>	EAM #: <u>439415</u> ZONE: <u>2</u>
PLAN OF: <u>INSTALL NEW 3" PE GAS MAIN</u>			
LOCATION: <u>CHARLES ROAD</u>			
FROM: <u>HOWARD GNESEN ROAD</u>		TO: <u>1600' WEST</u>	
DEPARTMENT OF PUBLIC WORKS AND UTILITIES			
			
		JOB NO: <u>1610-033 A</u>	
		DRAWN BY: <u>MHW</u>	
		DATE: <u>1/27/2017</u>	

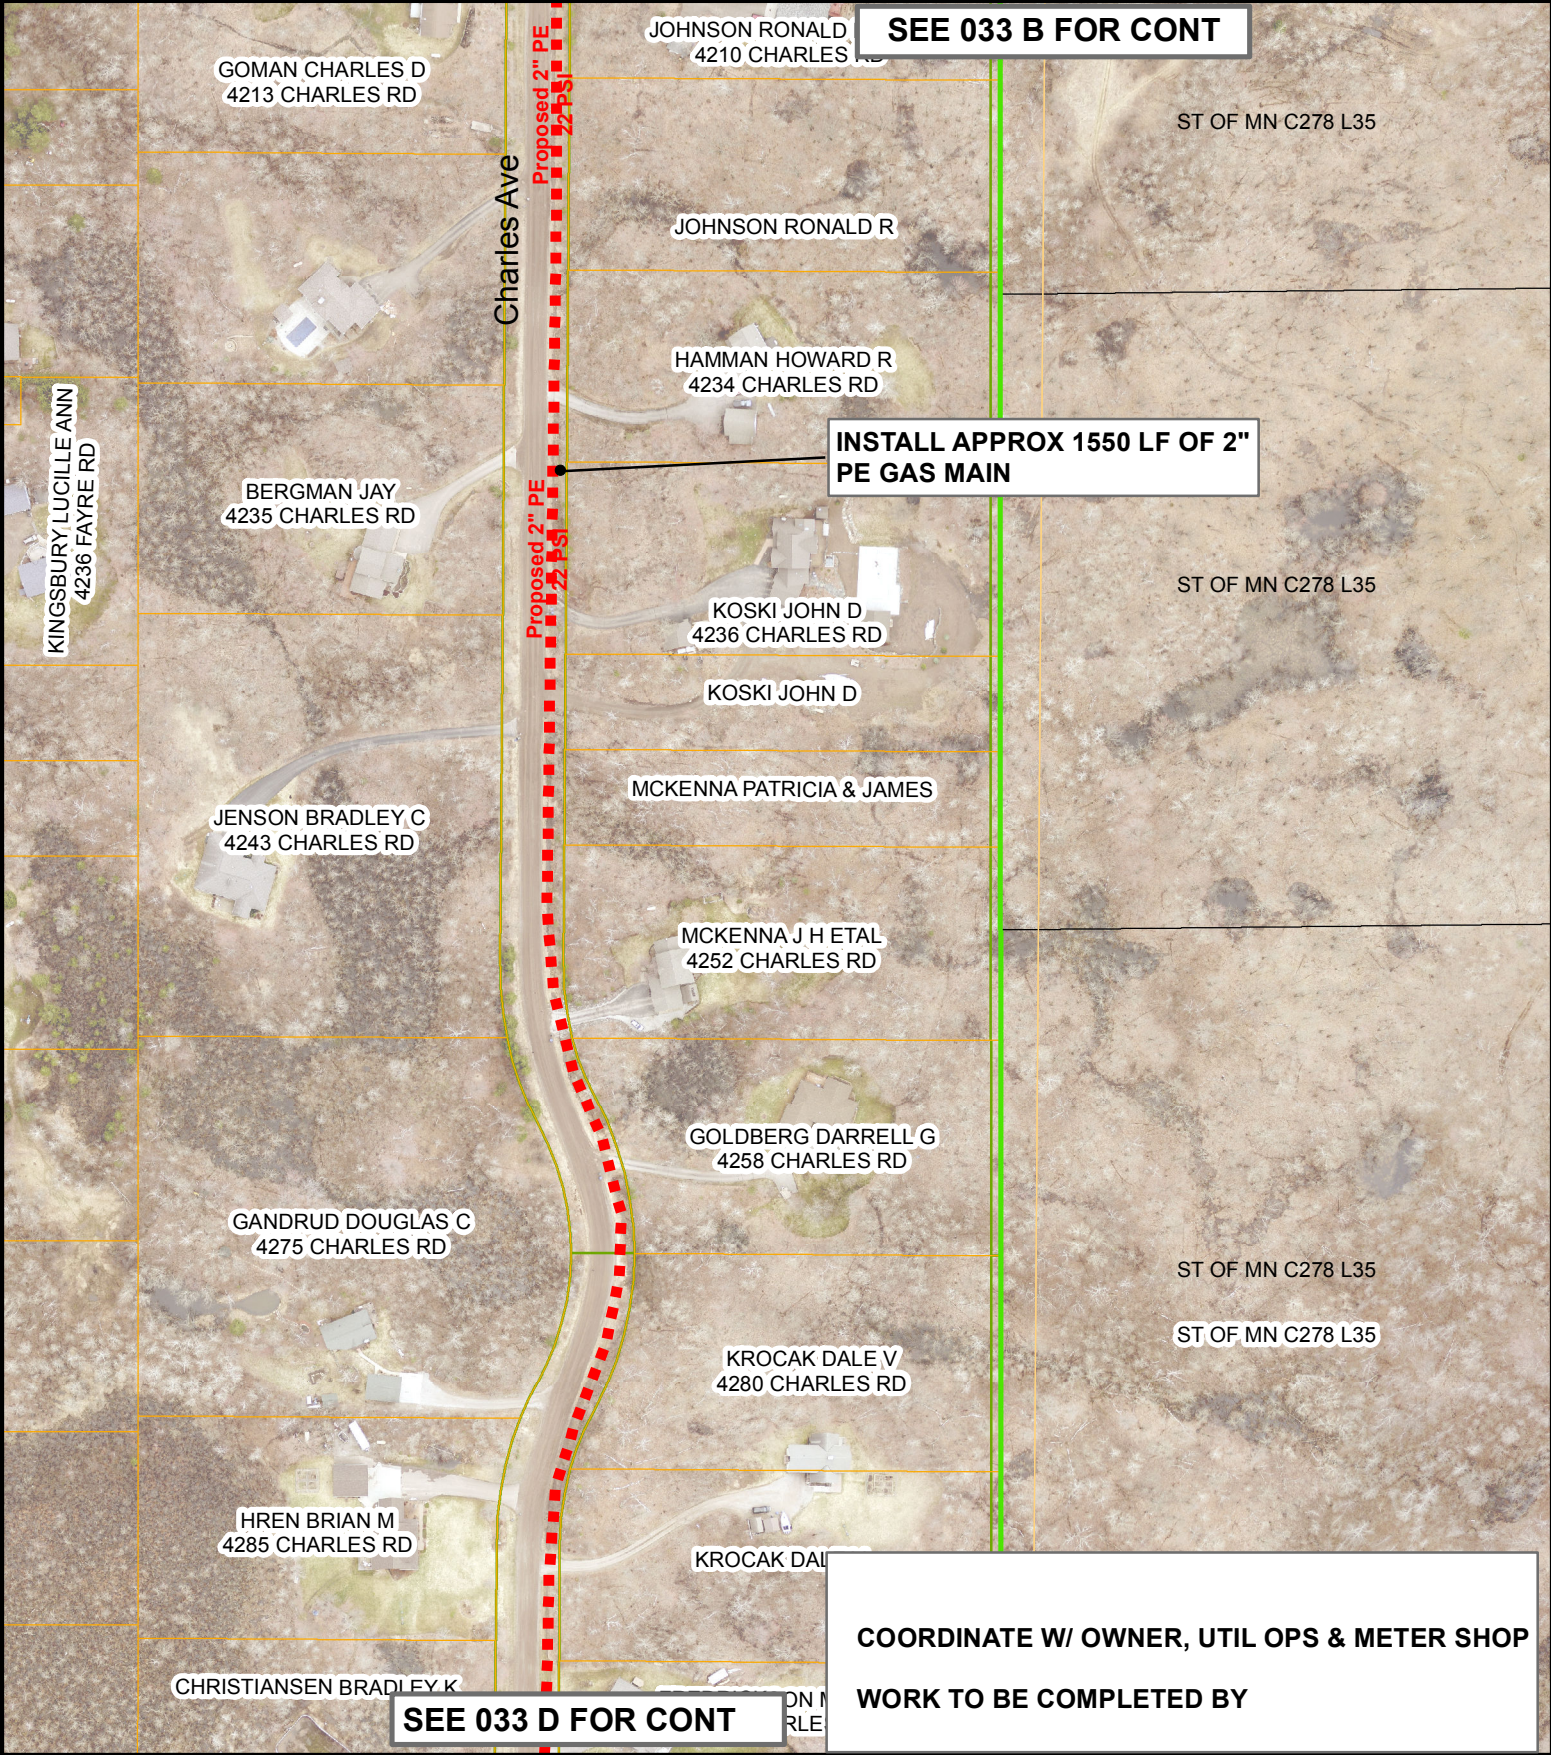

DATE COMPLETED:

INSPECTOR:

N

E

S

W

1"= 200'

EXCESS FLOW VALVE: NA APPL #: NA EAM #: 439415 ZONE: 2

PLAN OF: INSTALL NEW 3" PE GAS MAIN

LOCATION: CHARLES ROAD

FROM: 3200' W OF HOWARD GNESEN RD TO: 1550' WEST

DEPARTMENT OF PUBLIC WORKS AND UTILITIES





THE CITY OF
DULUTH
MINNESOTA


JOB NO: 1610-033 C


DRAWN BY: MHW


DATE: 1/27/2017

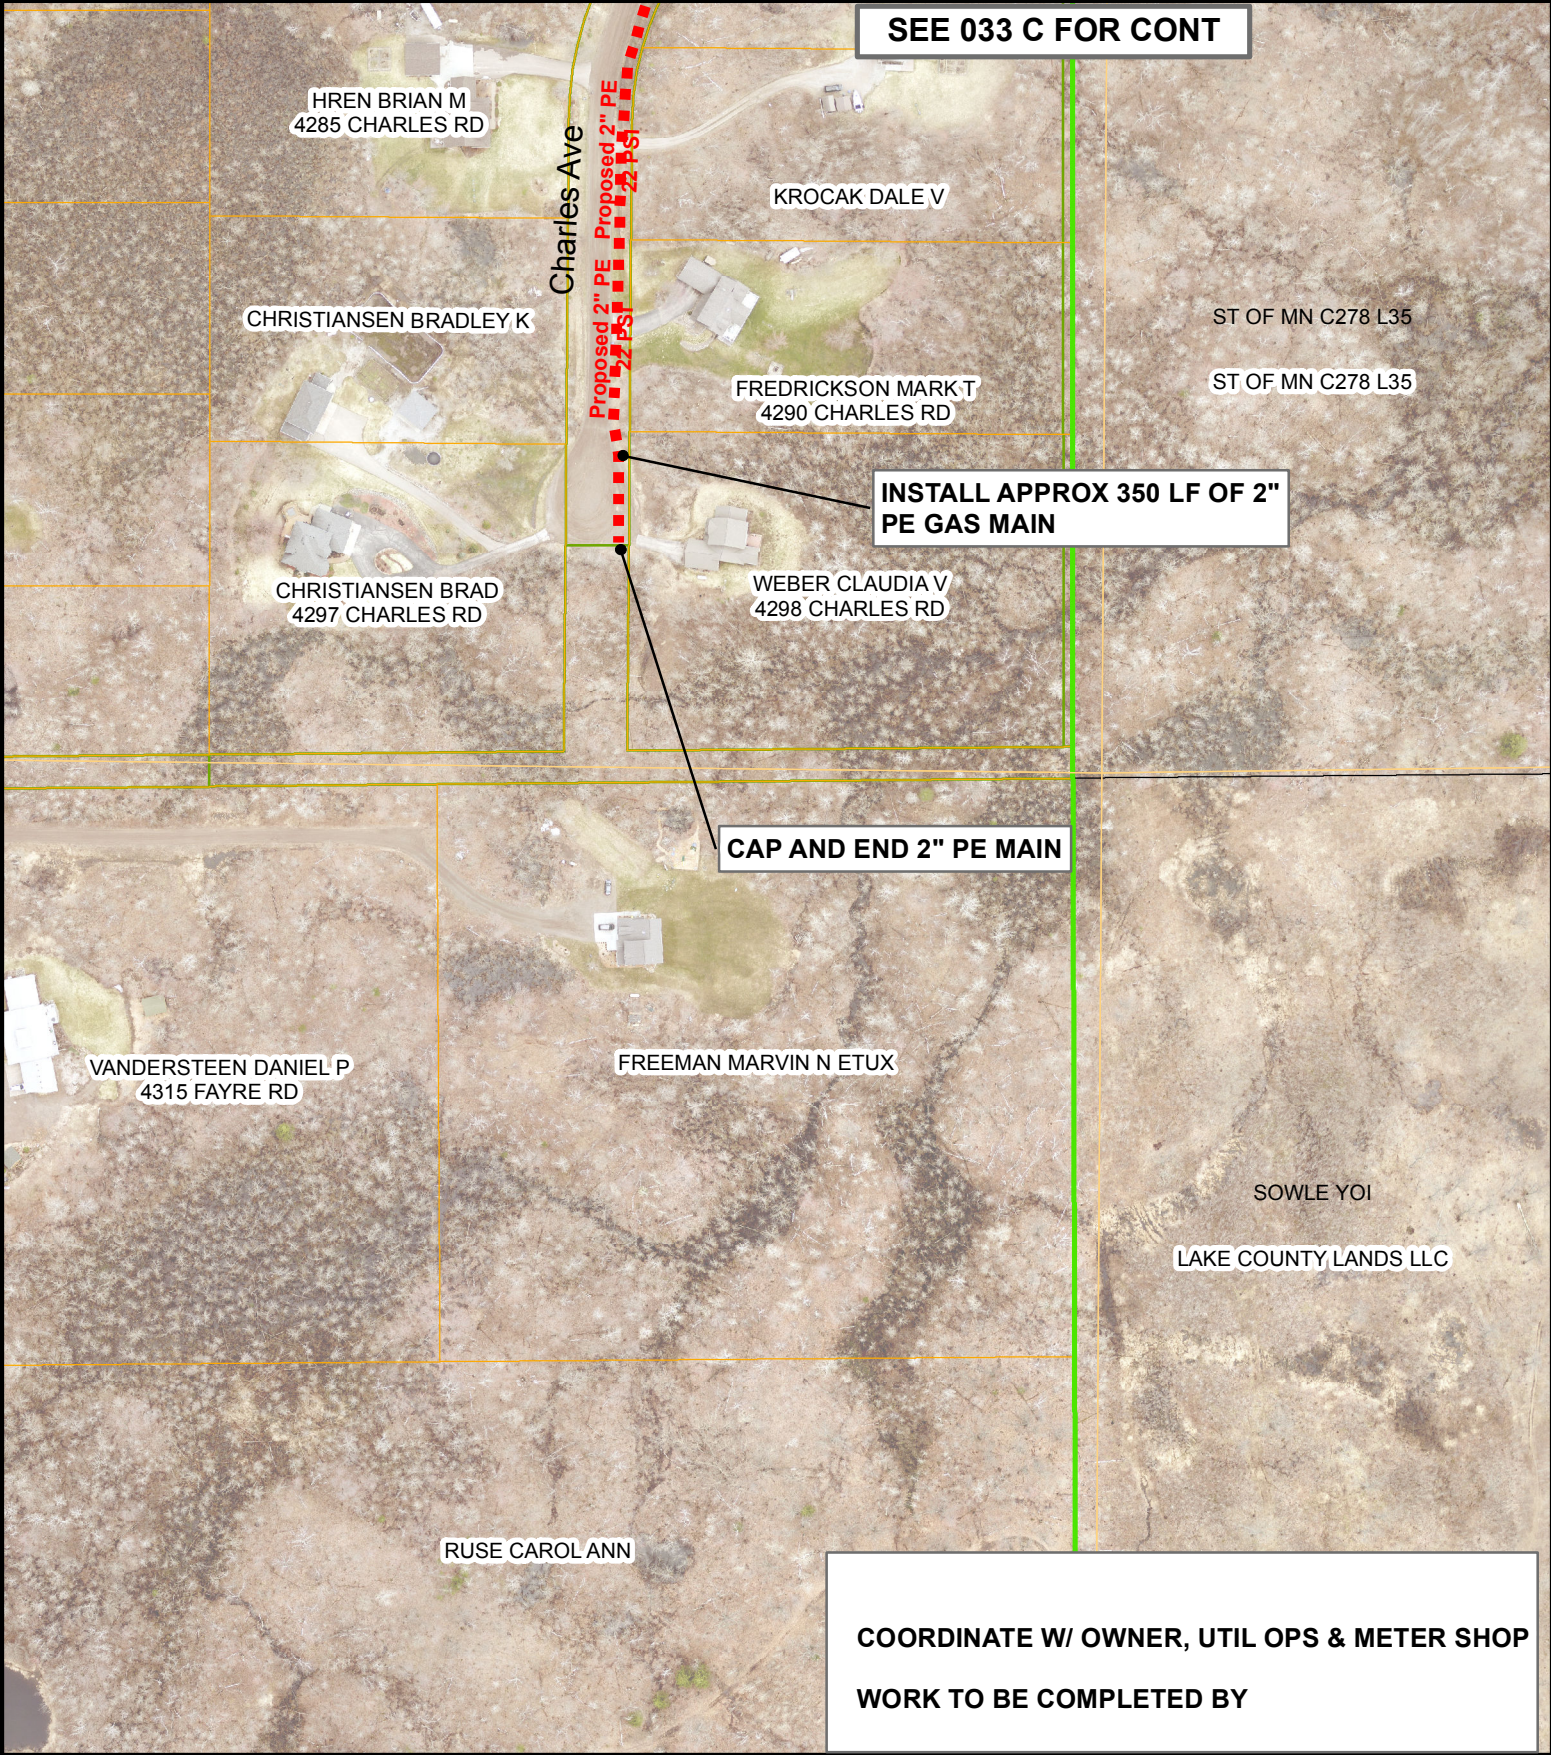

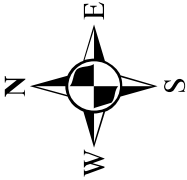
DATE COMPLETED:		INSPECTOR:	
		 1"= 200'	
EXCESS FLOW VALVE: <u>NA</u>	APPL #: <u>NA</u>	EAM #: <u>439415</u>	ZONE: <u>2</u>
PLAN OF: <u>INSTALL NEW 3" PE GAS MAIN</u>			
LOCATION: <u>CHARLES ROAD</u>			
FROM: <u>W OF HOWARD GNESEN RD</u> TO: <u>END OF ROAD</u>			
DEPARTMENT OF PUBLIC WORKS AND UTILITIES			
			
		JOB NO: <u>1610-033 D</u>	
		DRAWN BY: <u>MHW</u>	
		DATE: <u>1/27/2017</u>	

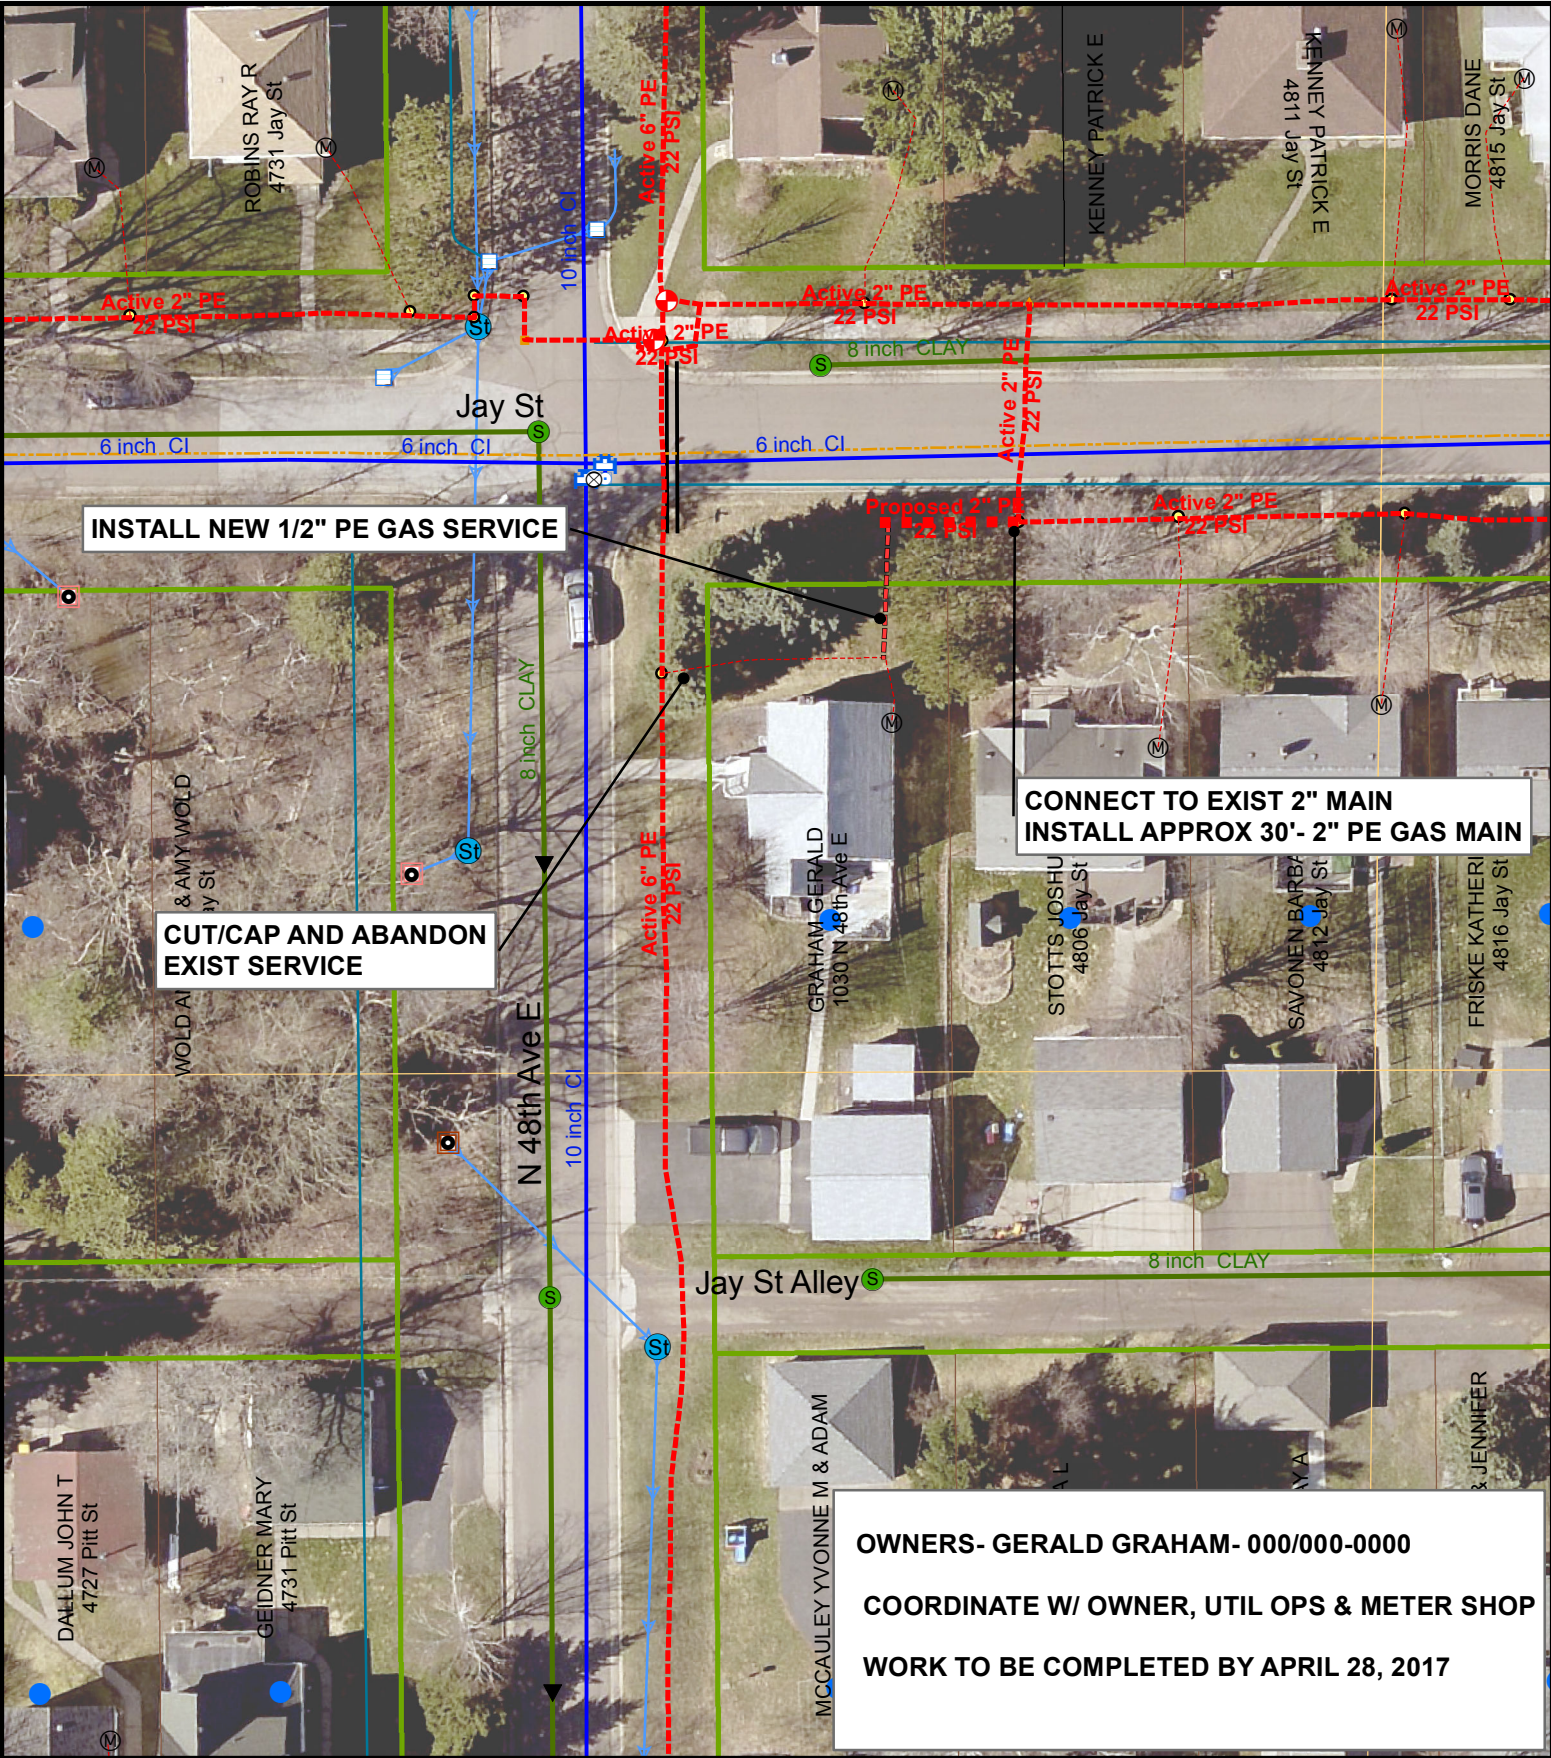


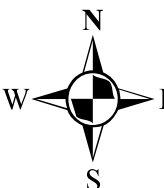
DATE COMPLETED:		INSPECTOR:	
		 1"= 40'	
EXCESS FLOW VALVE: <u>YES</u> APPL #: <u>2017022</u> EAM #: <u>439415</u> ZONE: <u>1</u> PLAN OF: <u>NEW 1/2" PE GAS SERVICE AND 2" MAIN EXTENSION</u> LOCATION: <u>1030 N 48TH AVE E</u> FROM: _____ TO: _____ DEPARTMENT OF PUBLIC WORKS AND UTILITIES			
		JOB NO: <u>1610-037</u>	
		DRAWN BY: <u>MHW</u>	
		DATE: <u>1/23/2017</u>	

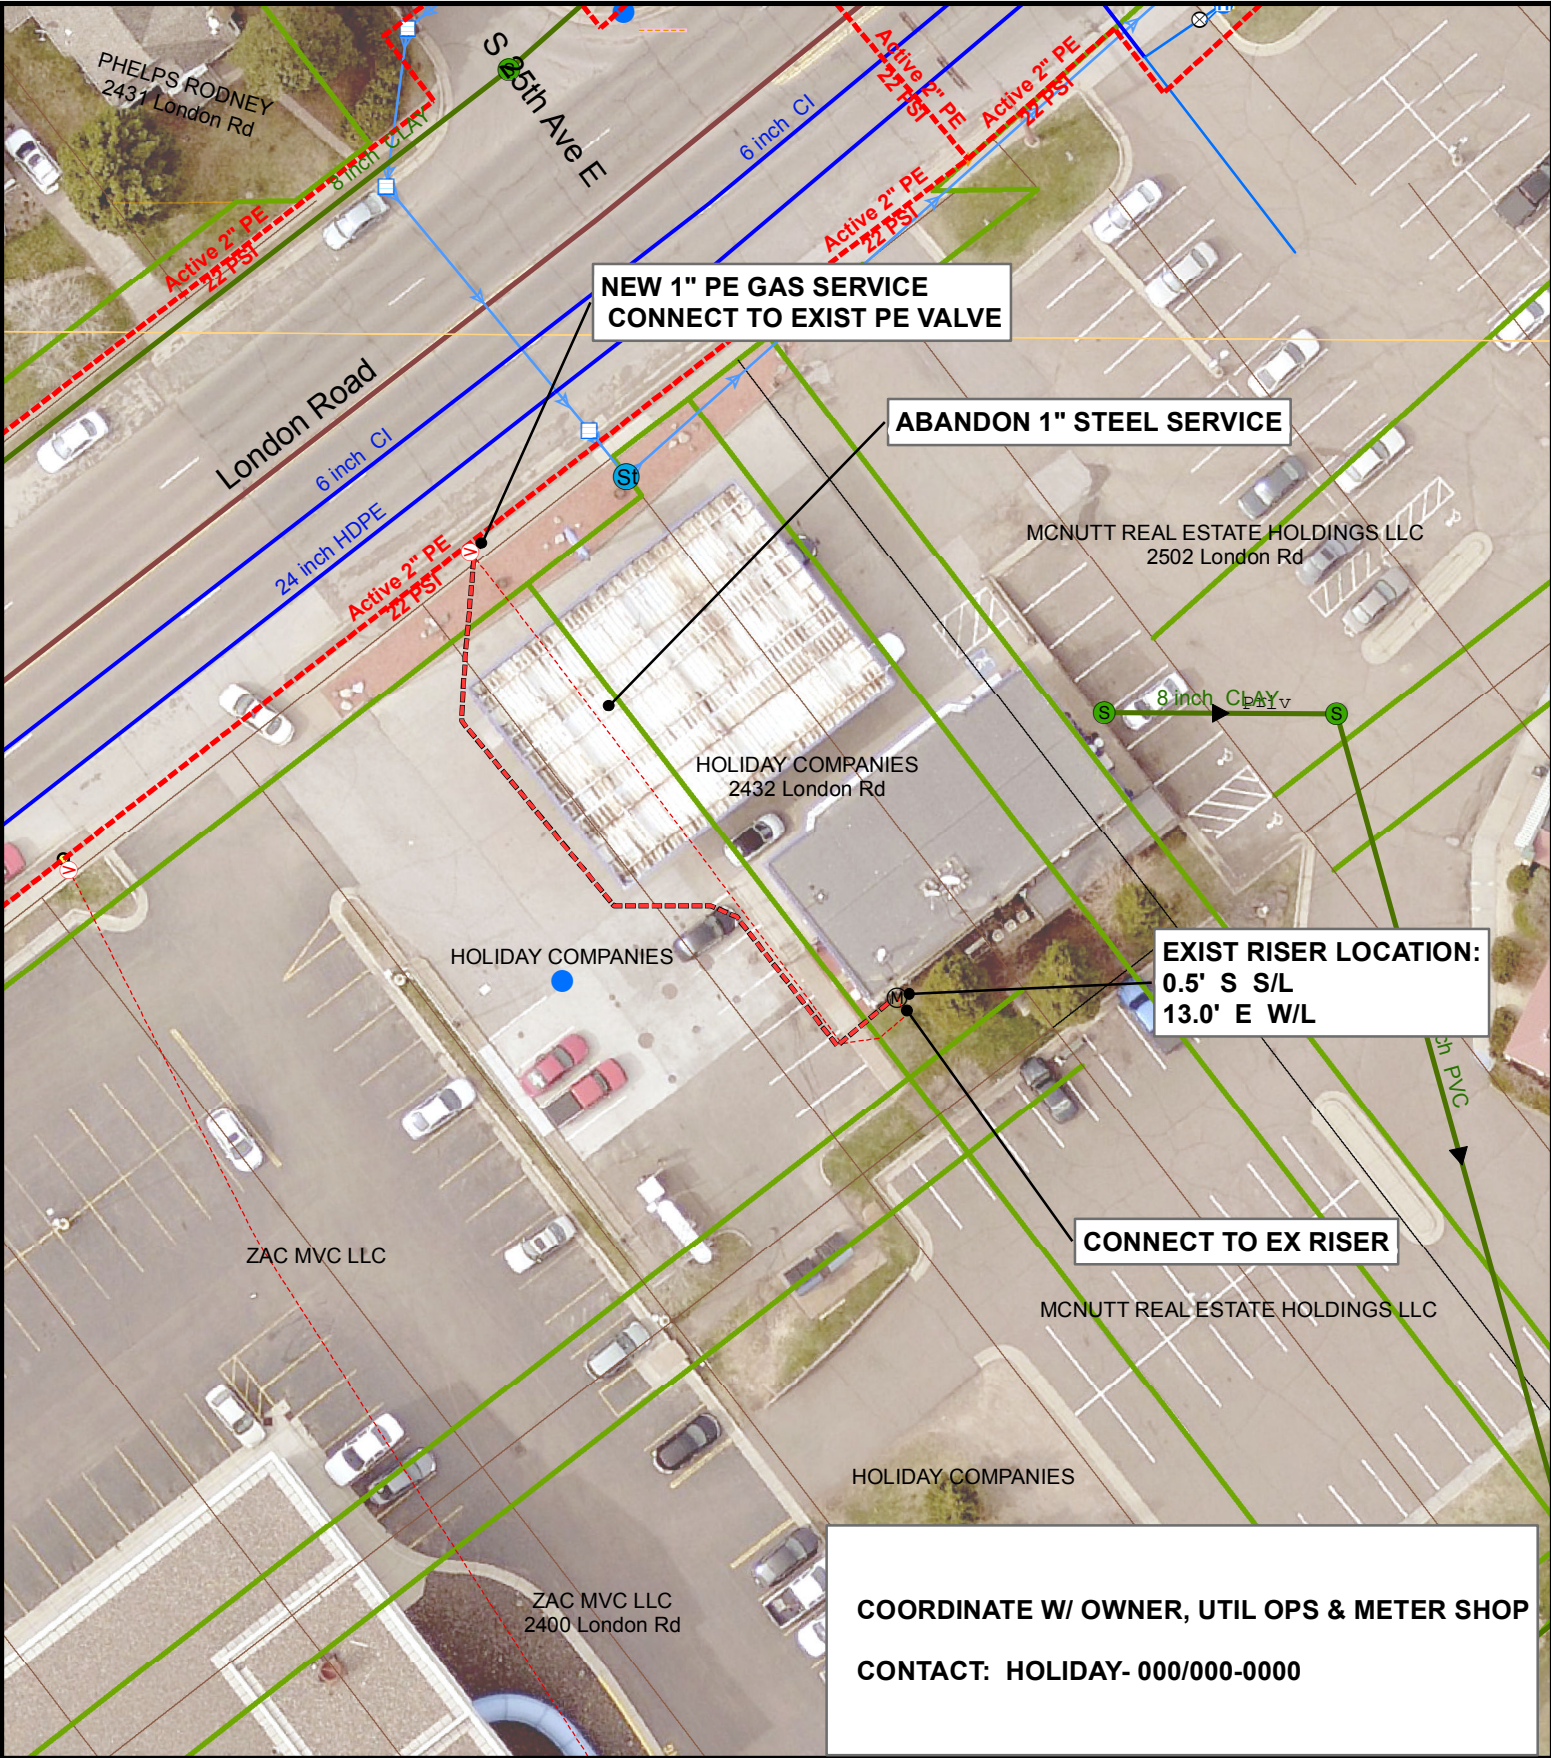



DATE COMPLETED:		INSPECTOR:	
EXCESS FLOW VALVE: <u>NA</u>	APPL #: <u>2017024</u>	EAM #: <u>439415</u>	ZONE: <u>4</u>
PLAN OF: <u>NEW 1" PE GAS SERVICE, REPLACE EX STEEL</u>			
LOCATION: <u>2432 LONDON ROAD</u>			
FROM: _____		TO: _____	
DEPARTMENT OF PUBLIC WORKS AND UTILITIES			
		JOB NO: <u>1610-039</u>	
		DRAWN BY: <u>MHW</u>	
		DATE: <u>1/25/2017</u>	

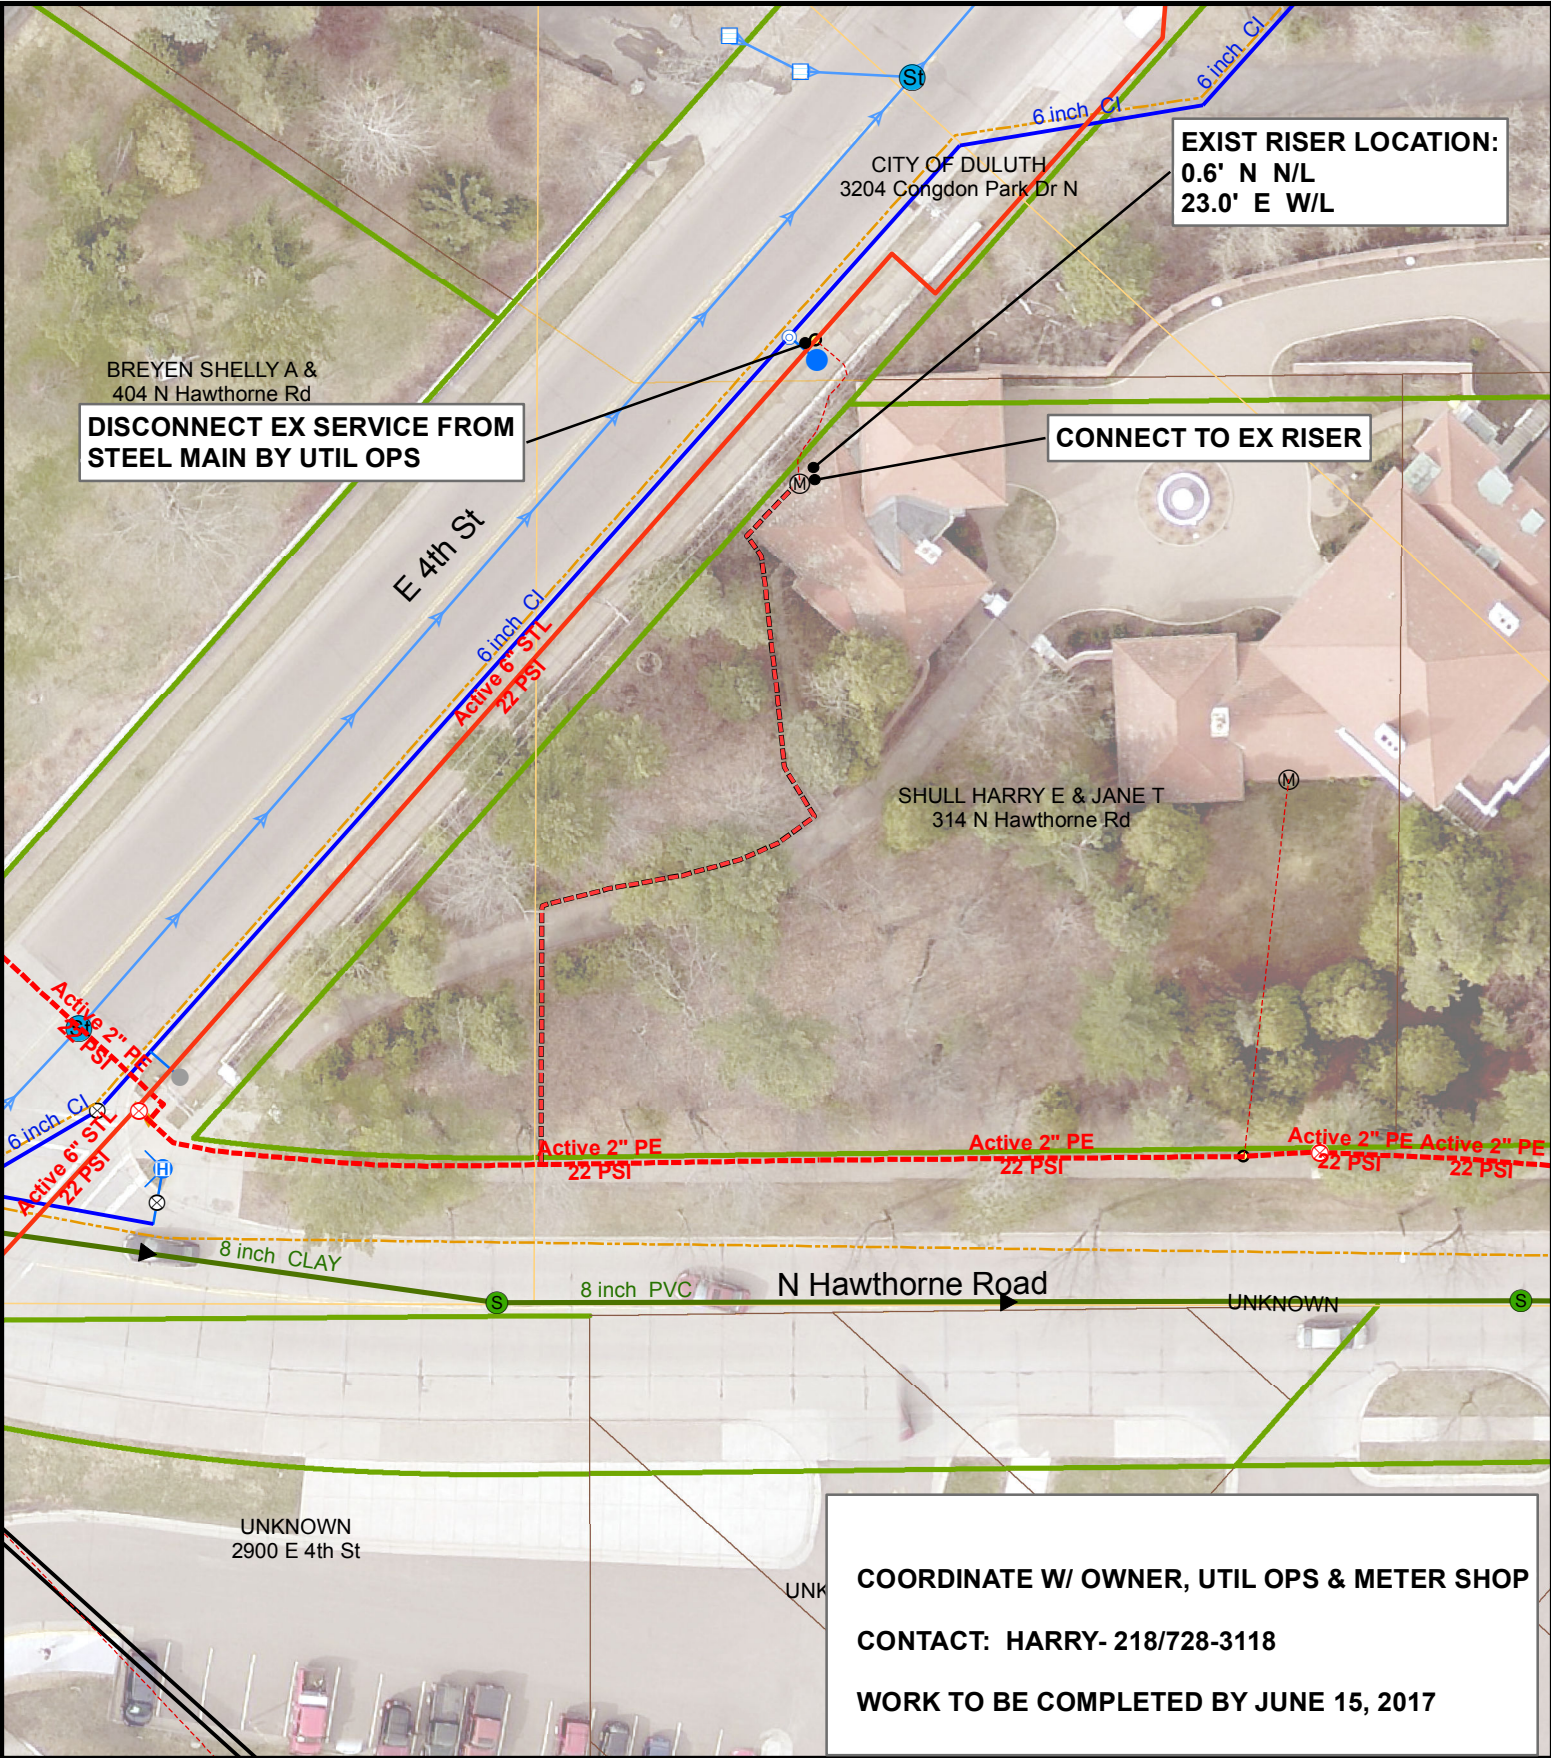

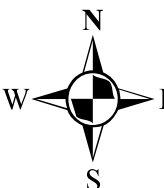
DATE COMPLETED:		INSPECTOR:	
		 1" = 40'	
EXCESS FLOW VALVE: <u>YES</u>	APPL #: <u>2017027</u>	EAM #: <u>439415</u>	ZONE: <u>4</u>
PLAN OF: <u>NEW 1/2" PE GAS SERVICE</u>			
LOCATION: <u>314 N HAWTHORNE RD</u>			
FROM: _____ TO: _____			
DEPARTMENT OF PUBLIC WORKS AND UTILITIES			
			
		JOB NO: <u>1610-042</u>	
		DRAWN BY: <u>MHW</u>	
		DATE: <u>1/31/2017</u>	

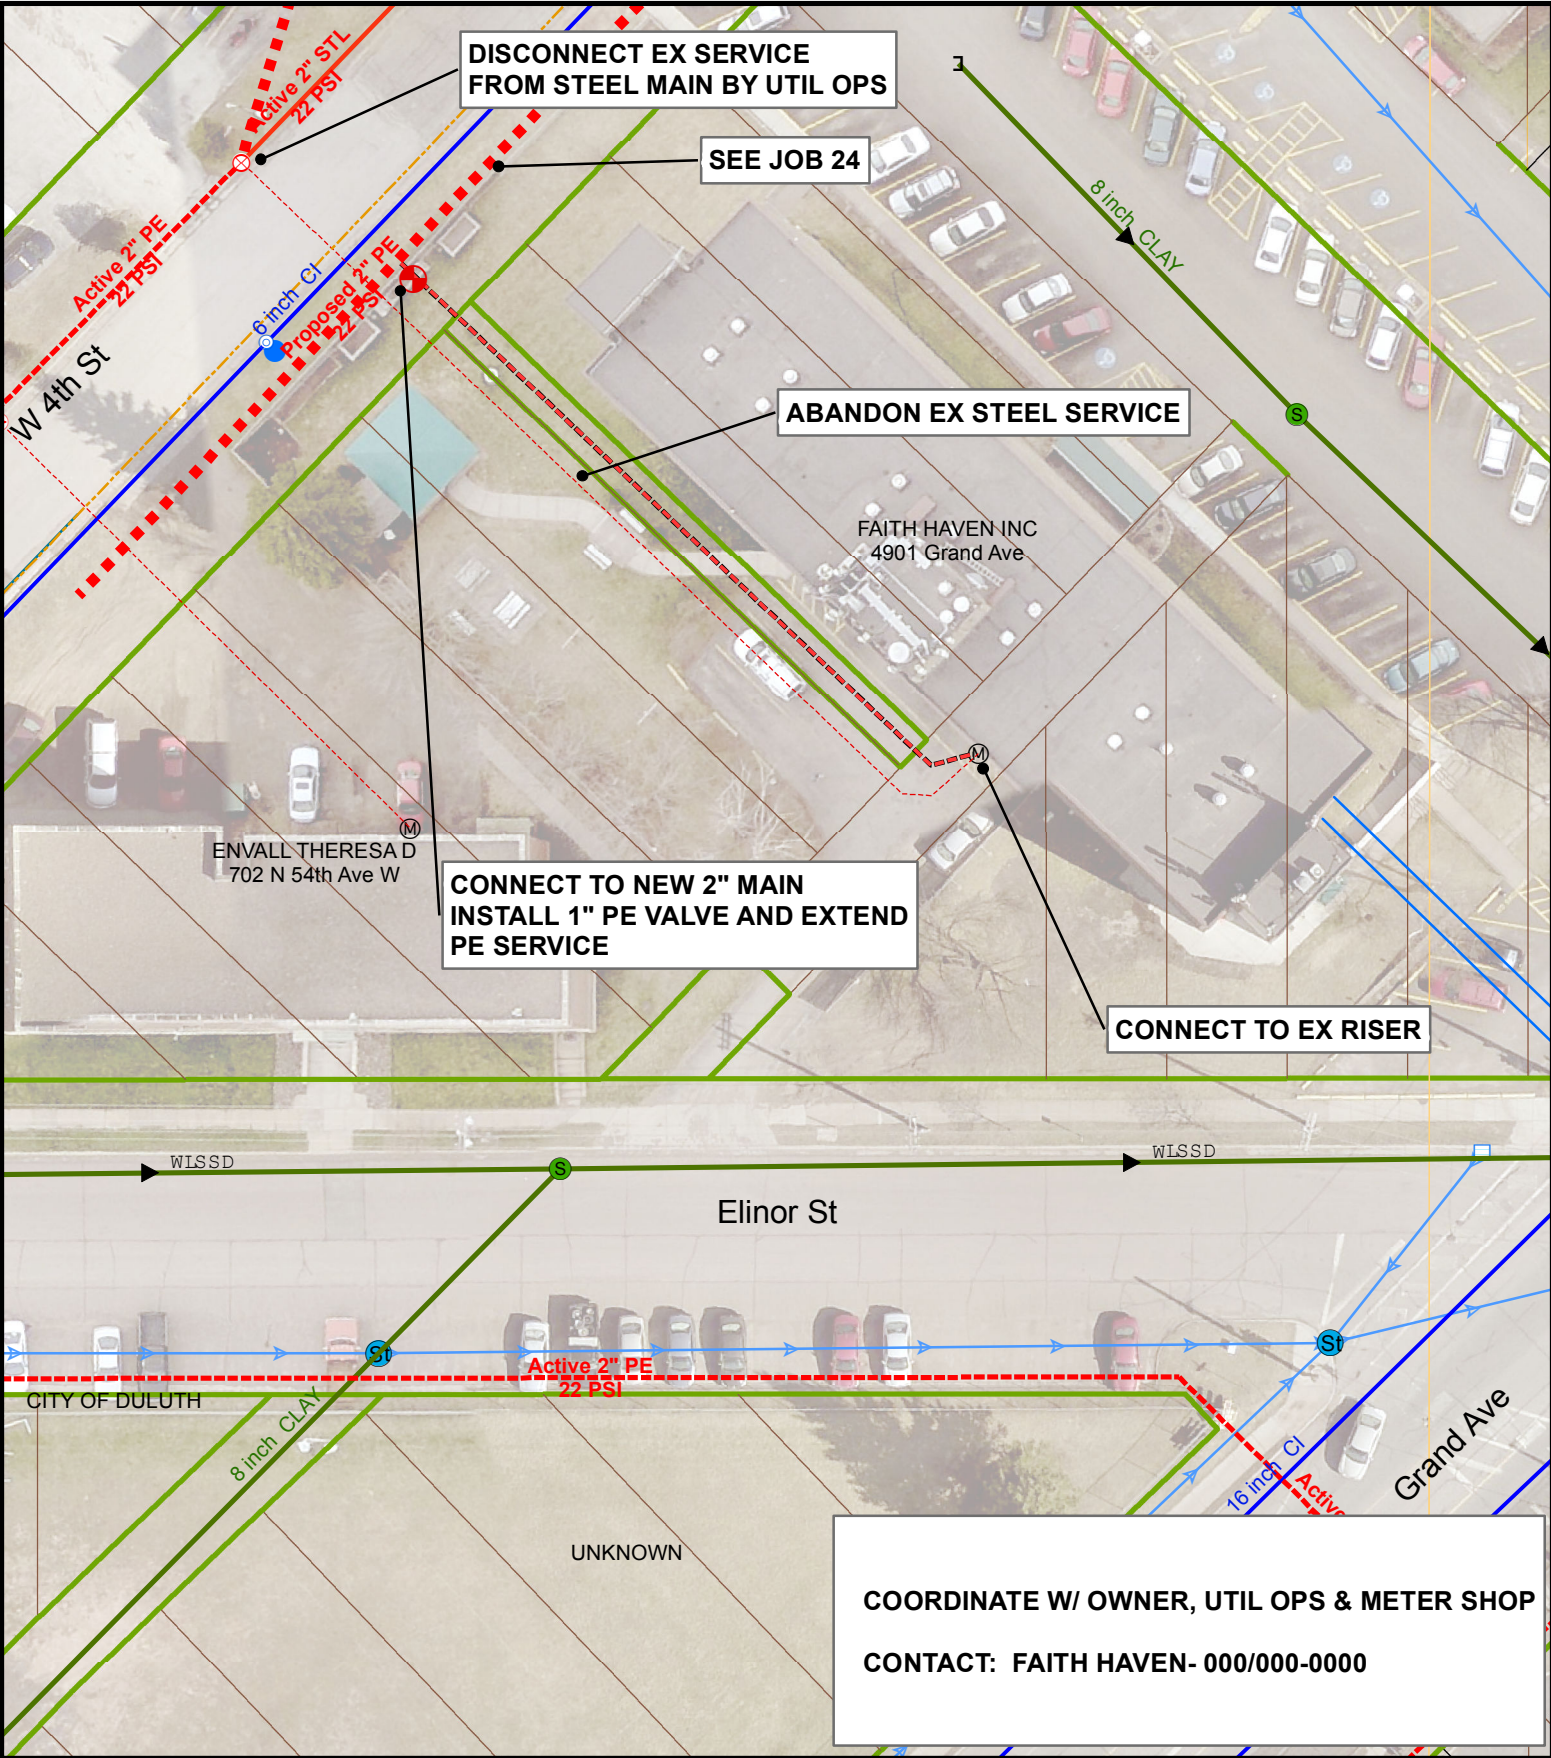

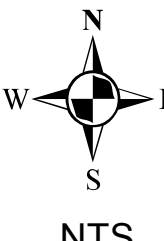
DATE COMPLETED:		INSPECTOR:	
			
EXCESS FLOW VALVE: <u>NA</u> APPL #: <u>2017028</u> EAM #: <u>428370</u> ZONE: <u>6</u> PLAN OF: <u>NEW 1" PE GAS SERVICE-REPLACE STEEL SERVICE</u> LOCATION: <u>4901 GRAND AVE</u> FROM: _____ TO: _____ DEPARTMENT OF PUBLIC WORKS AND UTILITIES			
		 JOB NO: <u>1610-043</u> DRAWN BY: <u>MHW</u> DATE: <u>1/31/2017</u>	

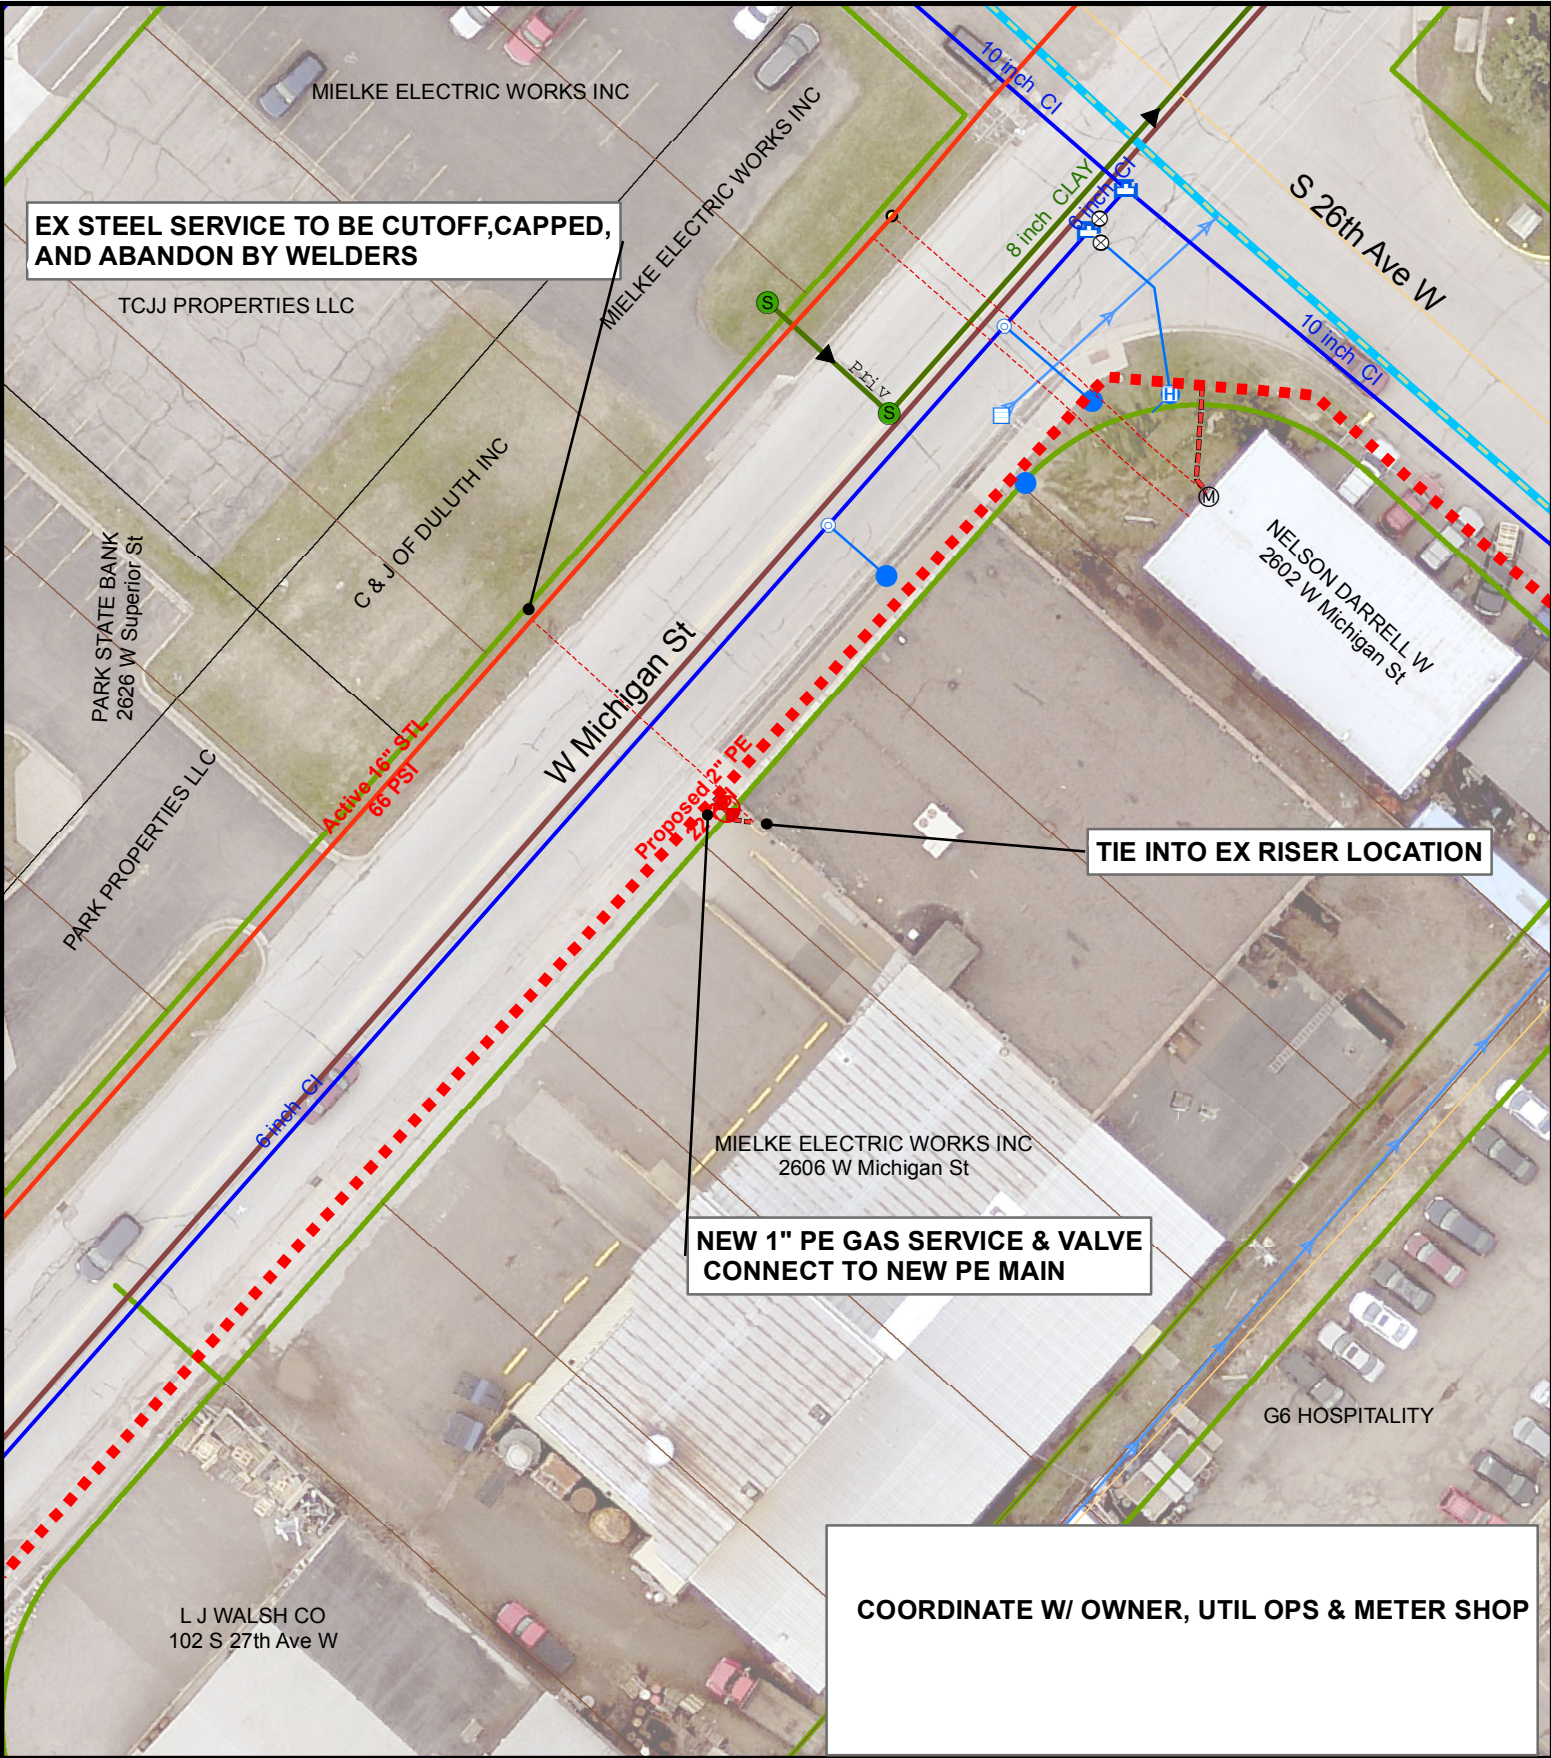


DATE COMPLETED:		INSPECTOR:	
			
EXCESS FLOW VALVE: <u>NA</u>	APPL #: <u>2017030</u>	EAM #: <u>439415</u>	ZONE: <u>5</u>
PLAN OF: <u>NEW 1" PE GAS SERVICE, REPLACE STEEL</u>			
LOCATION: <u>2606-12 W MICHIGAN ST</u>			
FROM: _____		TO: _____	
DEPARTMENT OF PUBLIC WORKS AND UTILITIES			
			
		JOB NO: <u>1610-045</u>	
		DRAWN BY: <u>MHW</u>	
		DATE: <u>1/27/2017</u>	

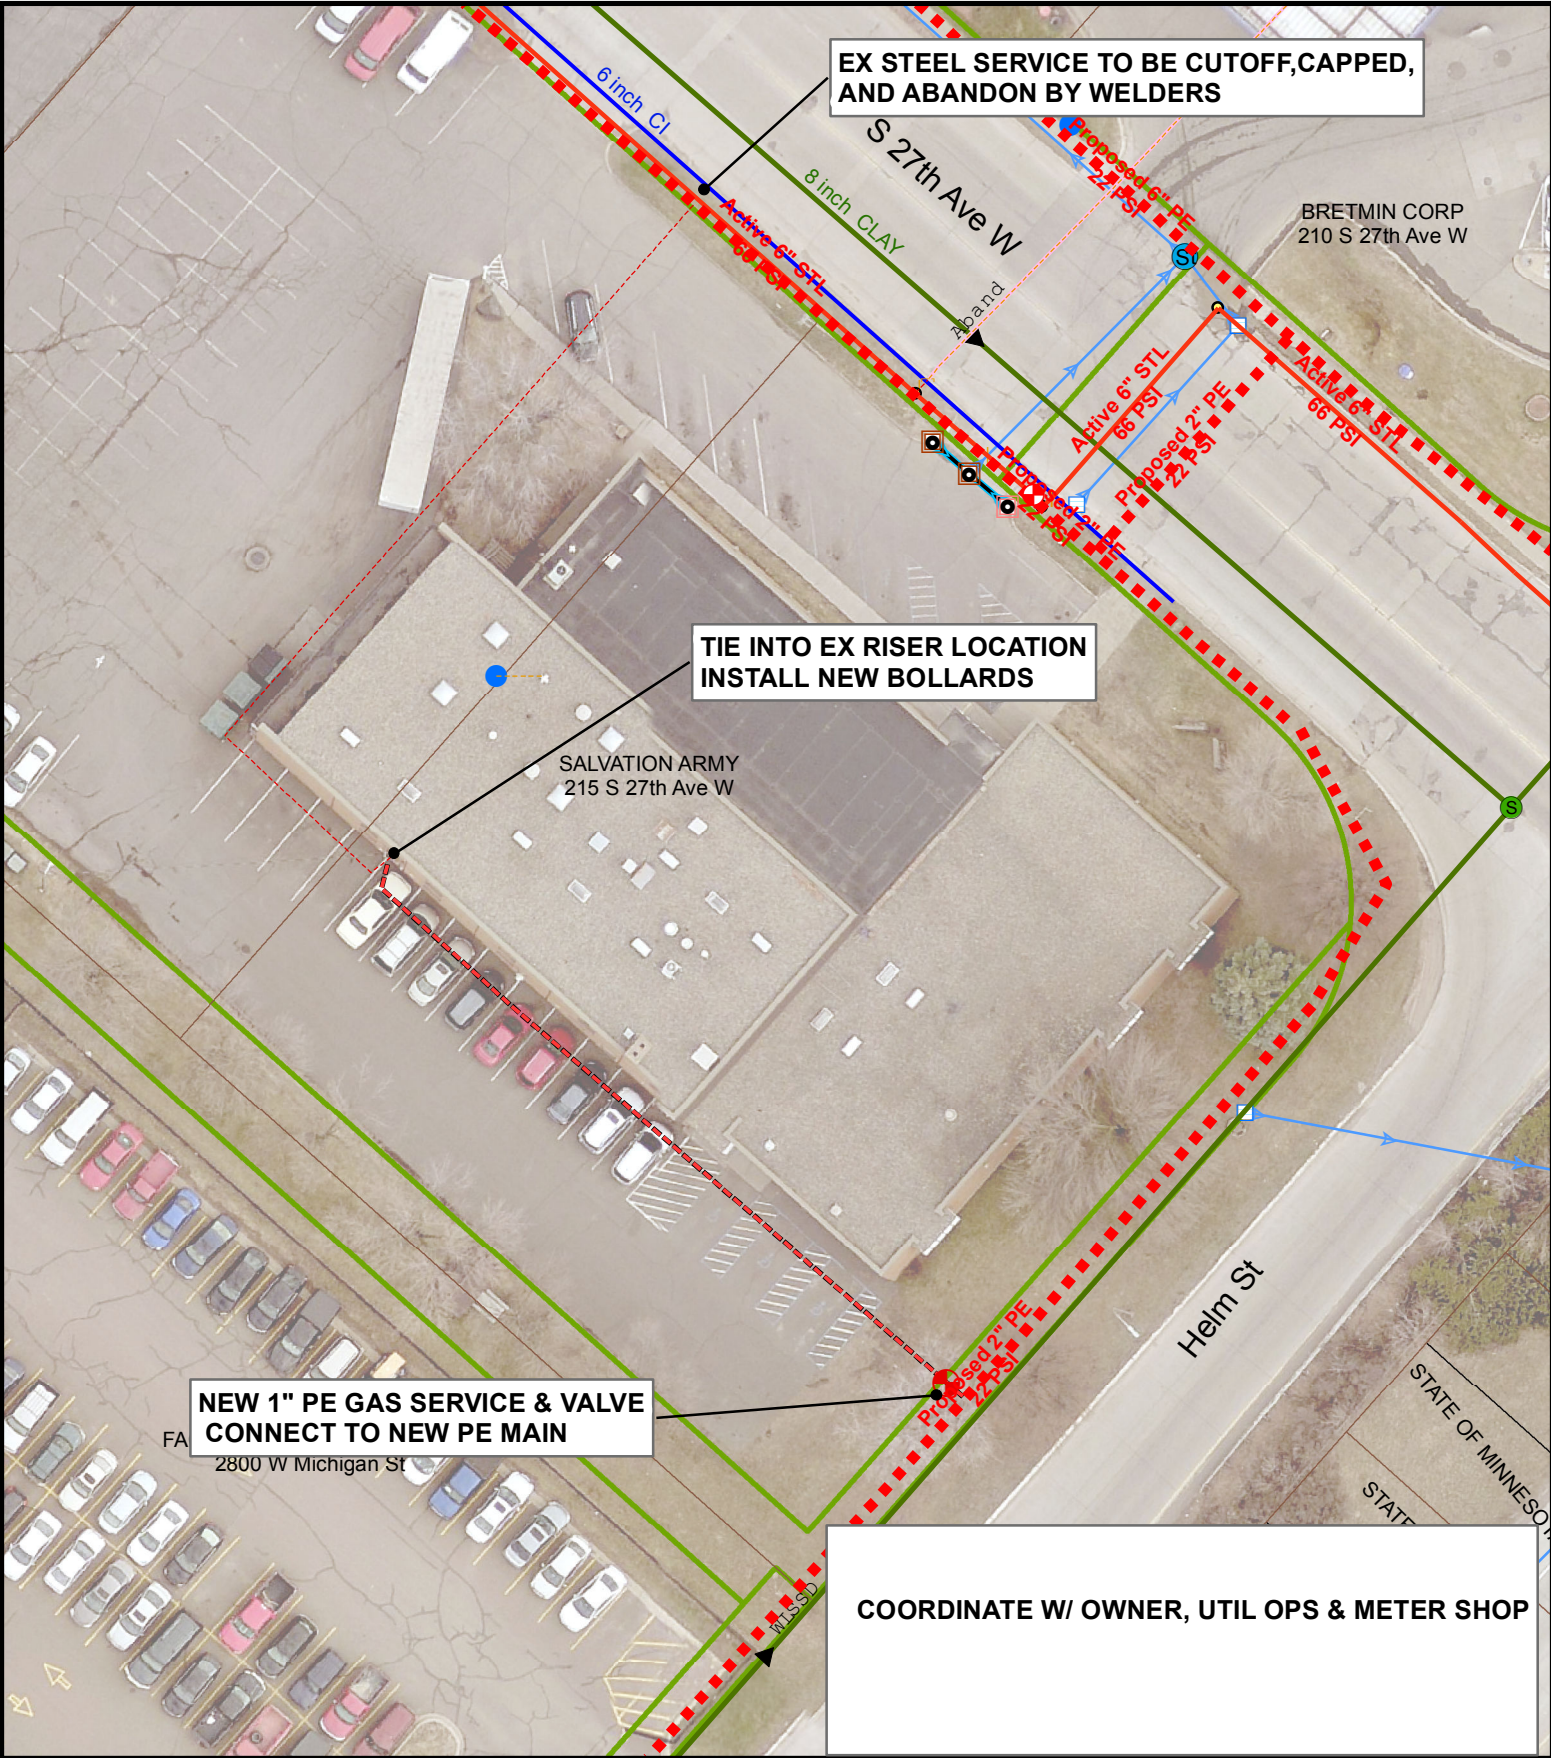

DATE COMPLETED:		INSPECTOR:	
EXCESS FLOW VALVE: <u>NA</u>	APPL #: <u>2017031</u>	EAM #: <u>439415</u>	ZONE: <u>5</u>
PLAN OF: <u>NEW 1" PE GAS SERVICE, & BOLLARDS, REPLACE EX STEEL</u>			
LOCATION: <u>215 S 27TH AVE W</u>			
FROM: _____		TO: _____	
DEPARTMENT OF PUBLIC WORKS AND UTILITIES			
		JOB NO: <u>1610-046</u>	
		DRAWN BY: <u>MHW</u>	
		DATE: <u>1/27/2017</u>	

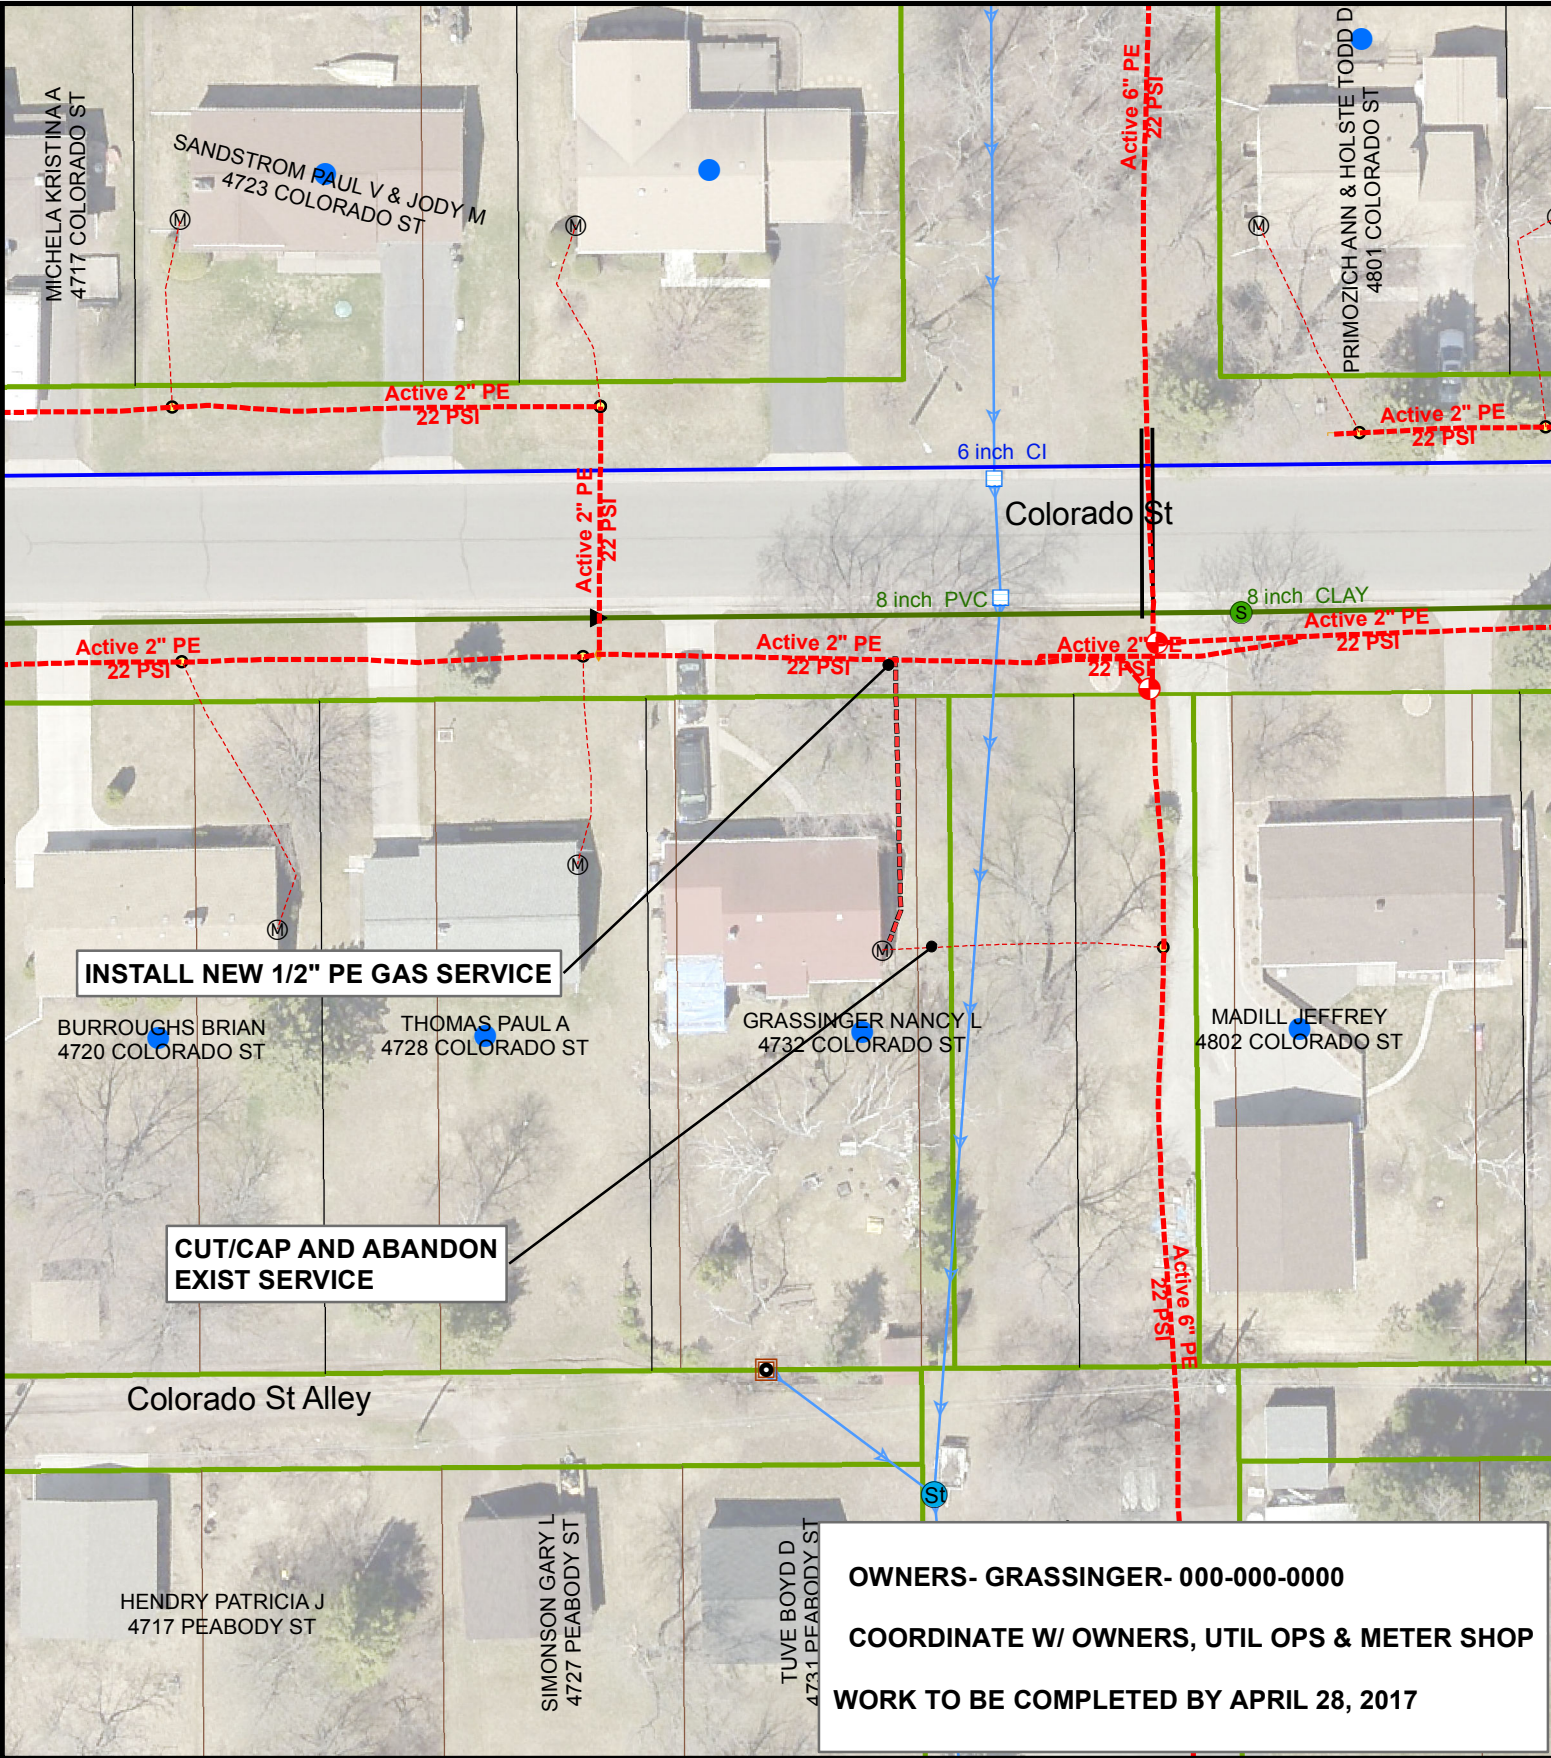

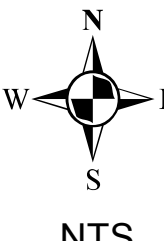
DATE COMPLETED:		INSPECTOR:	
			
EXCESS FLOW VALVE: <u>YES</u>	APPL #: <u>N/A</u>	EAM #: <u>439415</u>	ZONE: <u>1</u>
PLAN OF: <u>INSTALL NEW 1/2" PE GAS SERVICE</u>			
LOCATION: <u>4732 COLORADO ST</u>			
FROM: _____ TO: _____			
DEPARTMENT OF PUBLIC WORKS AND UTILITIES			



JOB NO: 1610-047

DRAWN BY: MHW

DATE: 2/1/2017

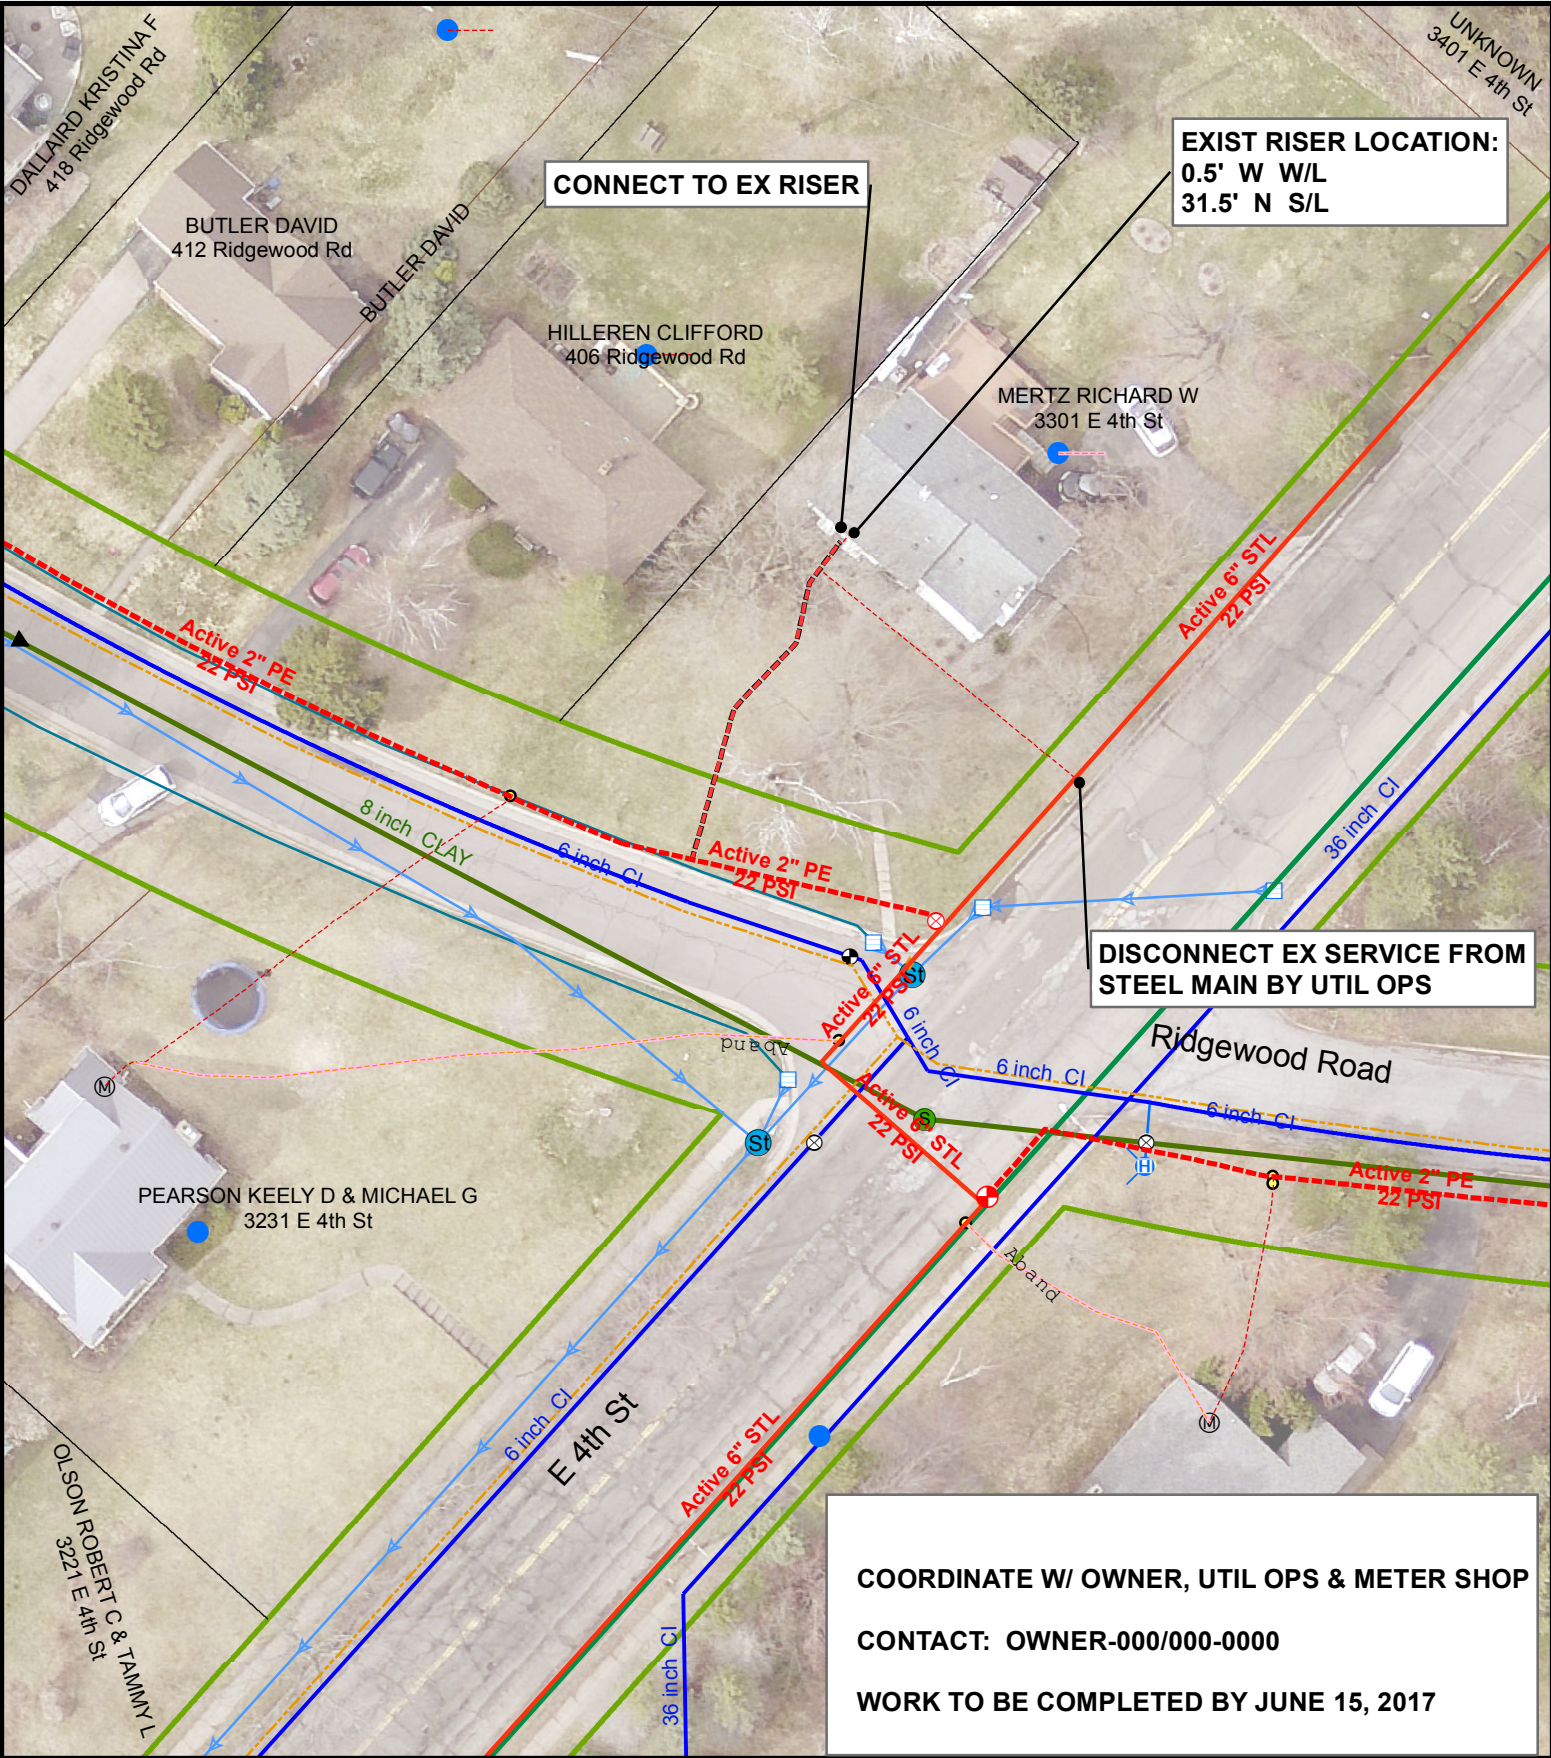

DATE COMPLETED:

INSPECTOR:

EXCESS FLOW VALVE: YES

APPL #: 2017033

EAM #: 439415

ZONE: 4

PLAN OF: NEW 1/2" PE GAS SERVICE

LOCATION: 3301 E 4TH ST

FROM: _____ TO: _____

DEPARTMENT OF PUBLIC WORKS AND UTILITIES

JOB NO: 1610-048

DRAWN BY: MHW

DATE: 1/31/2017