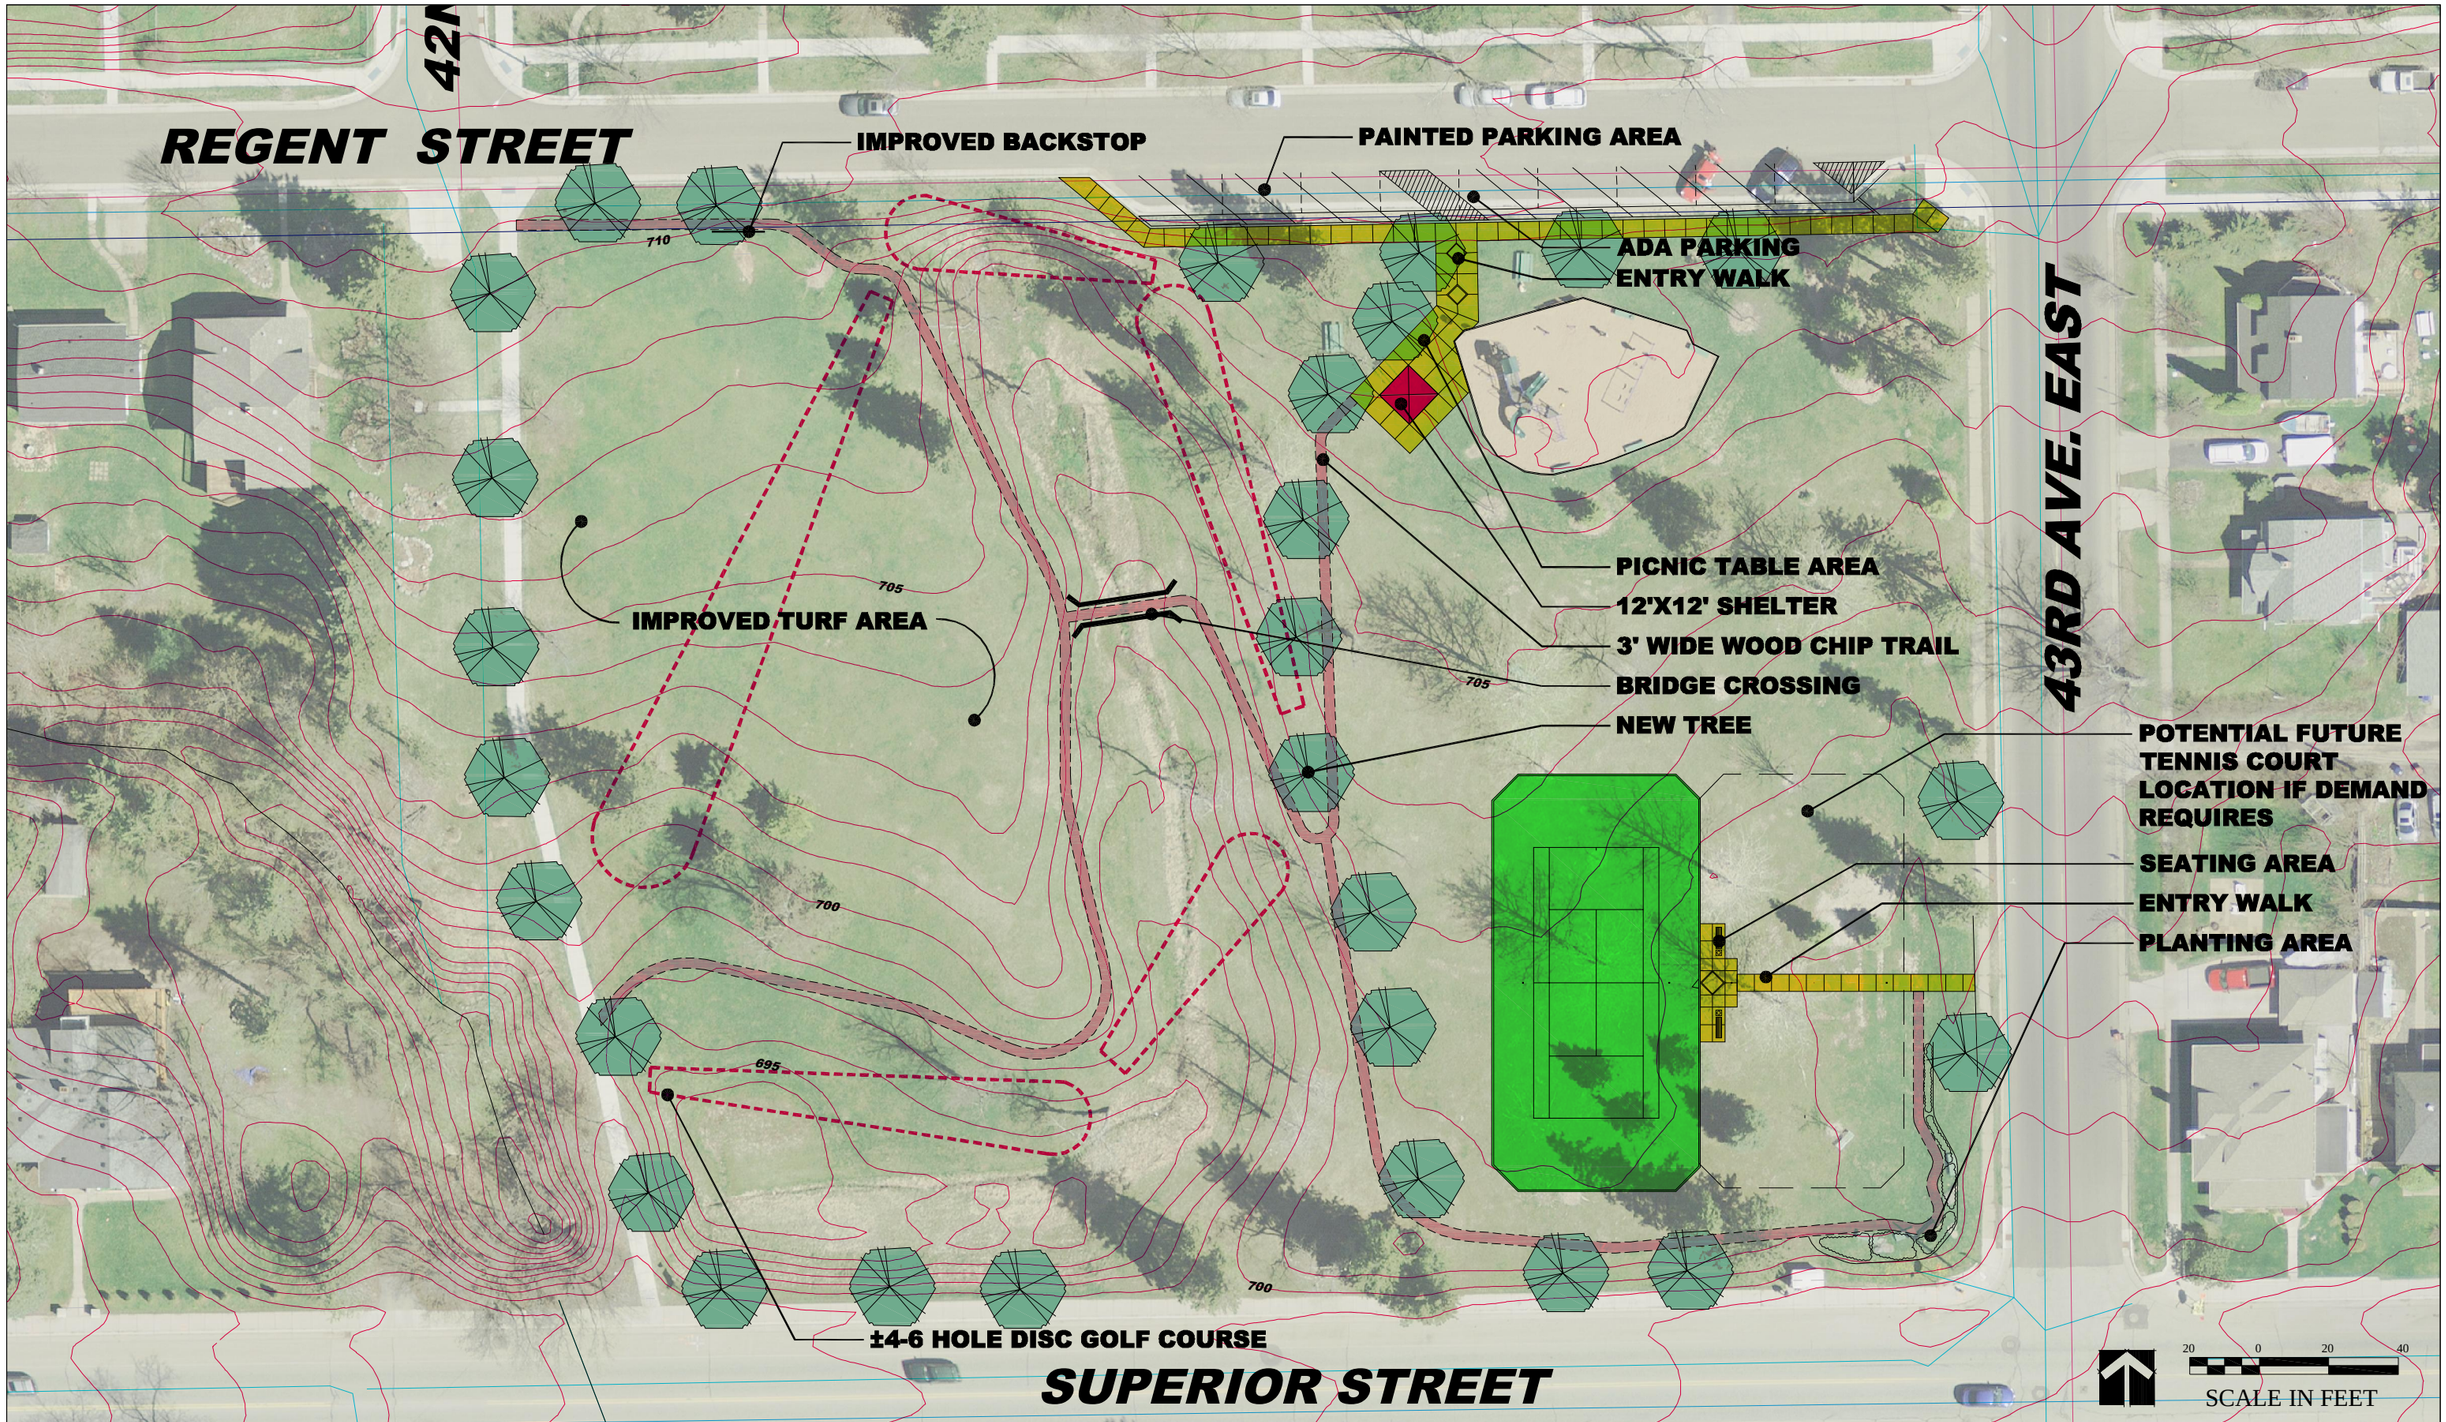

WASHINGTON PARK FINAL MASTER PLAN

SHEET M-1
20 NOVEMBER 2012

SAS + ASSOCIATES
LANDSCAPE ARCHITECTURE • SITE DESIGN • MASTER PLANNING • URBAN DESIGN
605 BOARD OF TRADE BUILDING · DULUTH · MN · 55802 · (P) 218.391.1335 · (F) 218.722.6697 · WWW.SASLANDARCH.COM