Site Plan


N
EXISTING BRIDGE
PROPOSED CONCRETE PAVEMENT
TRASH & RECYCLYING RECEPTACLES
4 UNIT VAULT TOILET
EXISTING PATH
NO PARKING STRIPING
DROP-OFF/STAGING ZONE
ACCESSIBLE PARKING AND CURB RAMP
DRINKING FOUNTAIN/ BOTTLE FILLER
BIKE RACKS
2 CHANGING STATIONS
ONE-WAY CIRCULATION
PROPOSED AREA OF IMPROVEMENTS
EXIT ONLY
ENTER ONLY
PROPOSED CURB
PROPOSED STORMWATER TREATMENT AREA
PROPOSED ASPHALT PAVEMENT
OH
SCALE: 1" = 30'- 0"
0 15' 30' 60'
MSA
ENGINEERING | ARCHITECTURE | SURVEYING
FUNDING | PLANNING | ENVIRONMENTAL
LESTER RD TRAILHEAD
DULUTH, MN
PRELIMINARY DESIGN

Conceptual Renderings – Aerial View



Conceptual rendering of proposed trailhead improvements. Note: the differentiation between standard and accessible parking stalls is not provided in these renderings. Improvements will include dedicated accessible parking stalls and curb cuts with truncated domes to meet accessibility standards.

Conceptual Renderings – Birds Eye View

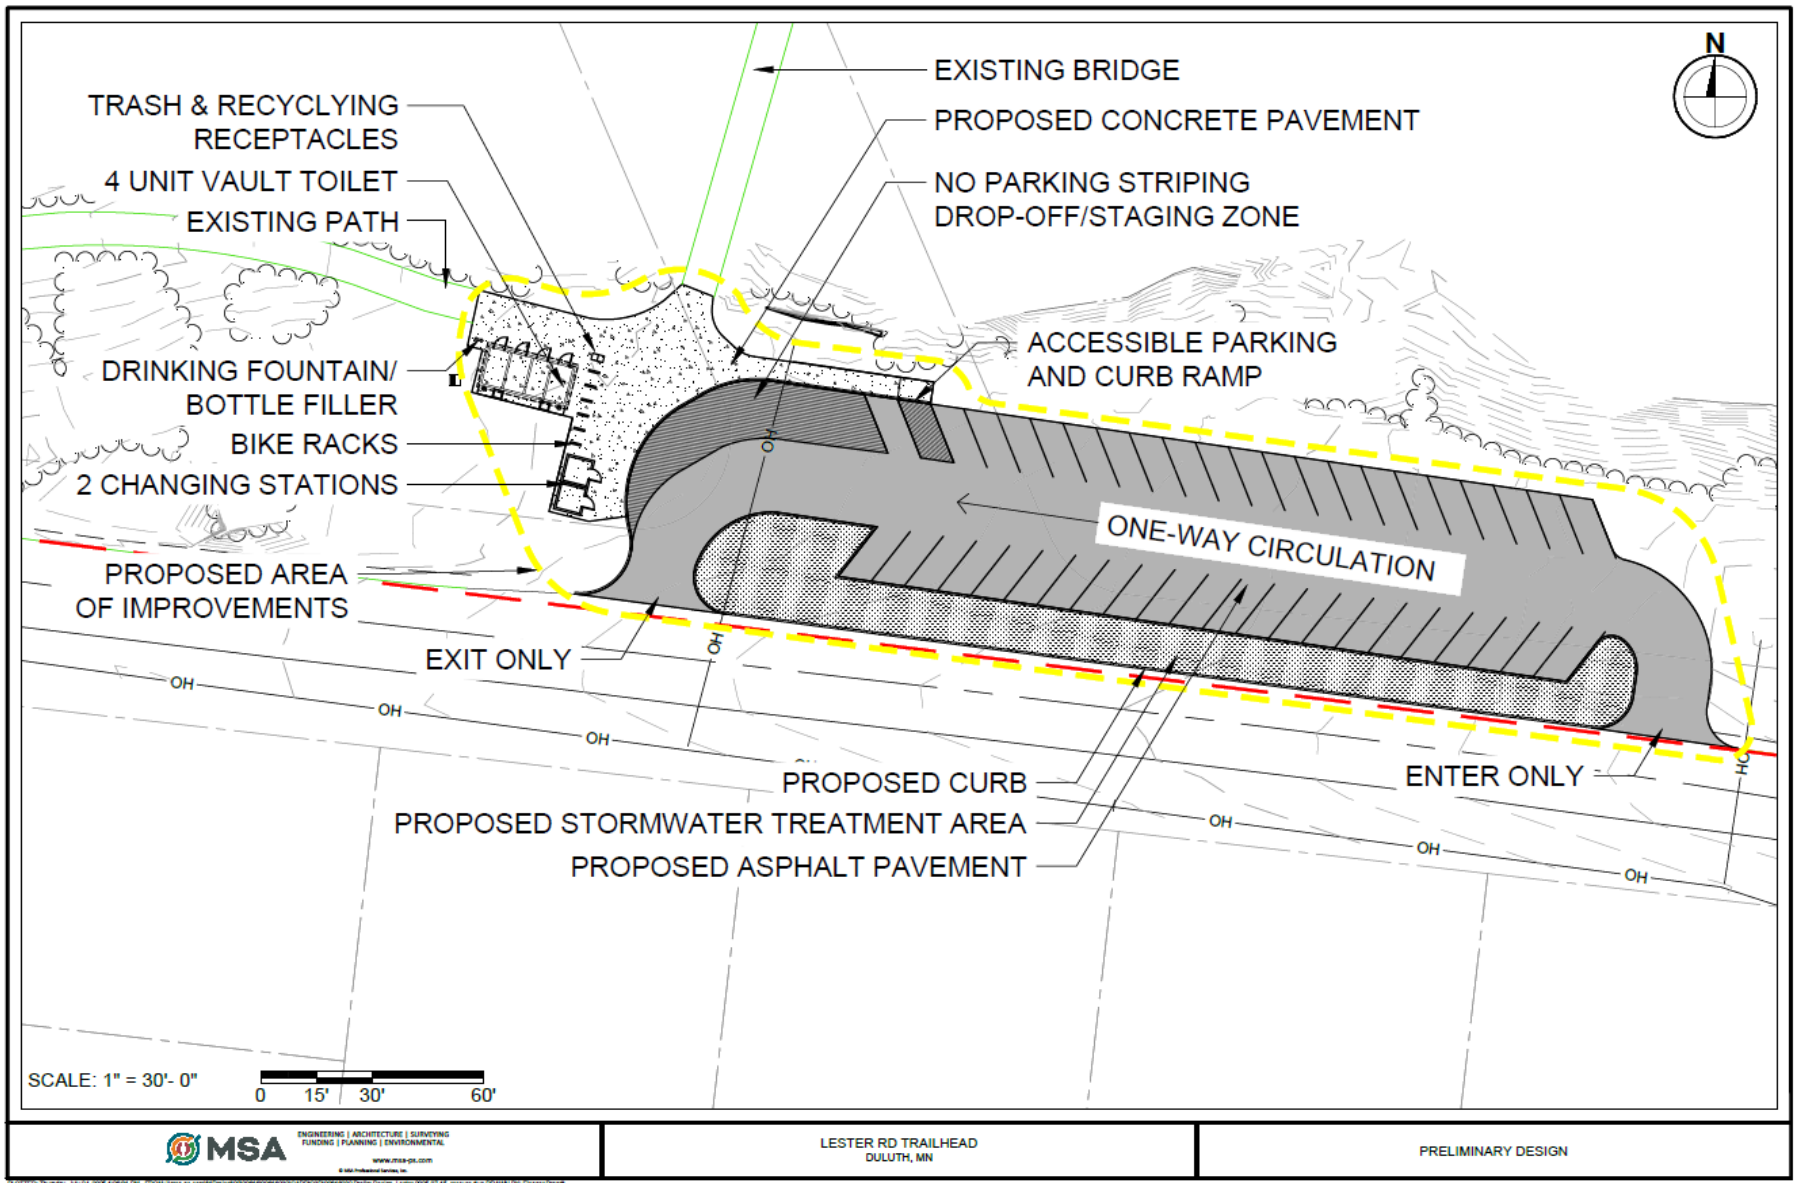

Note: the differentiation between standard and accessible parking stalls is not provided in these renderings. Improvements will include dedicated accessible parking stalls and curb cuts with truncated domes to meet accessibility standards.

Conceptual Renderings – Birds Eye View





Note: the differentiation between standard and accessible parking stalls is not provided in these renderings. Improvements will include dedicated accessible parking stalls and curb cuts with truncated domes to meet accessibility standards.