Doorshot / Temple
Return to Mark Mosier

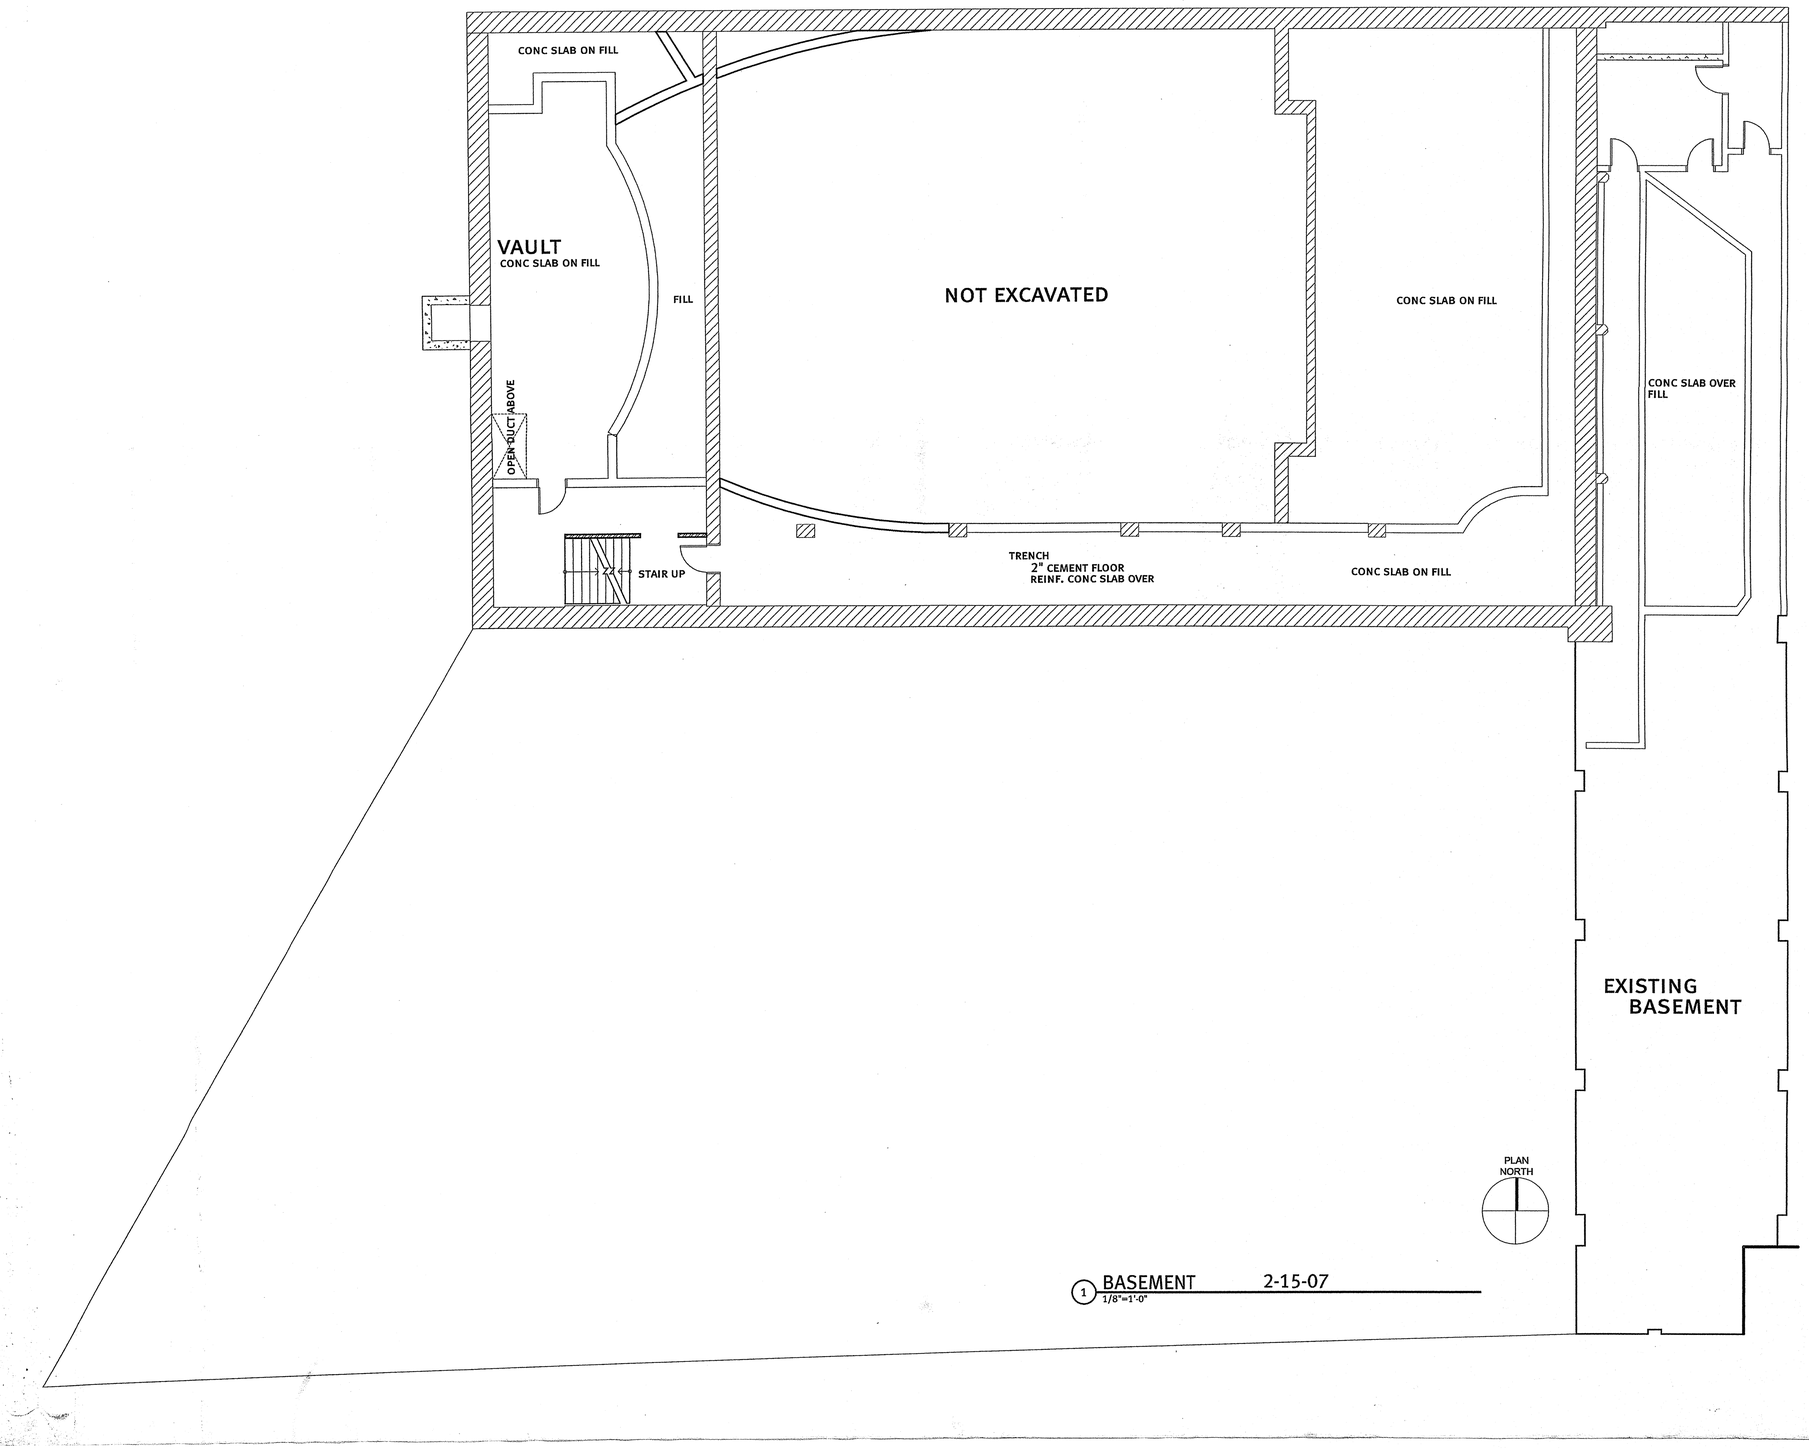

1 BASEMENT 2-15-07
1/8"=1'-0"