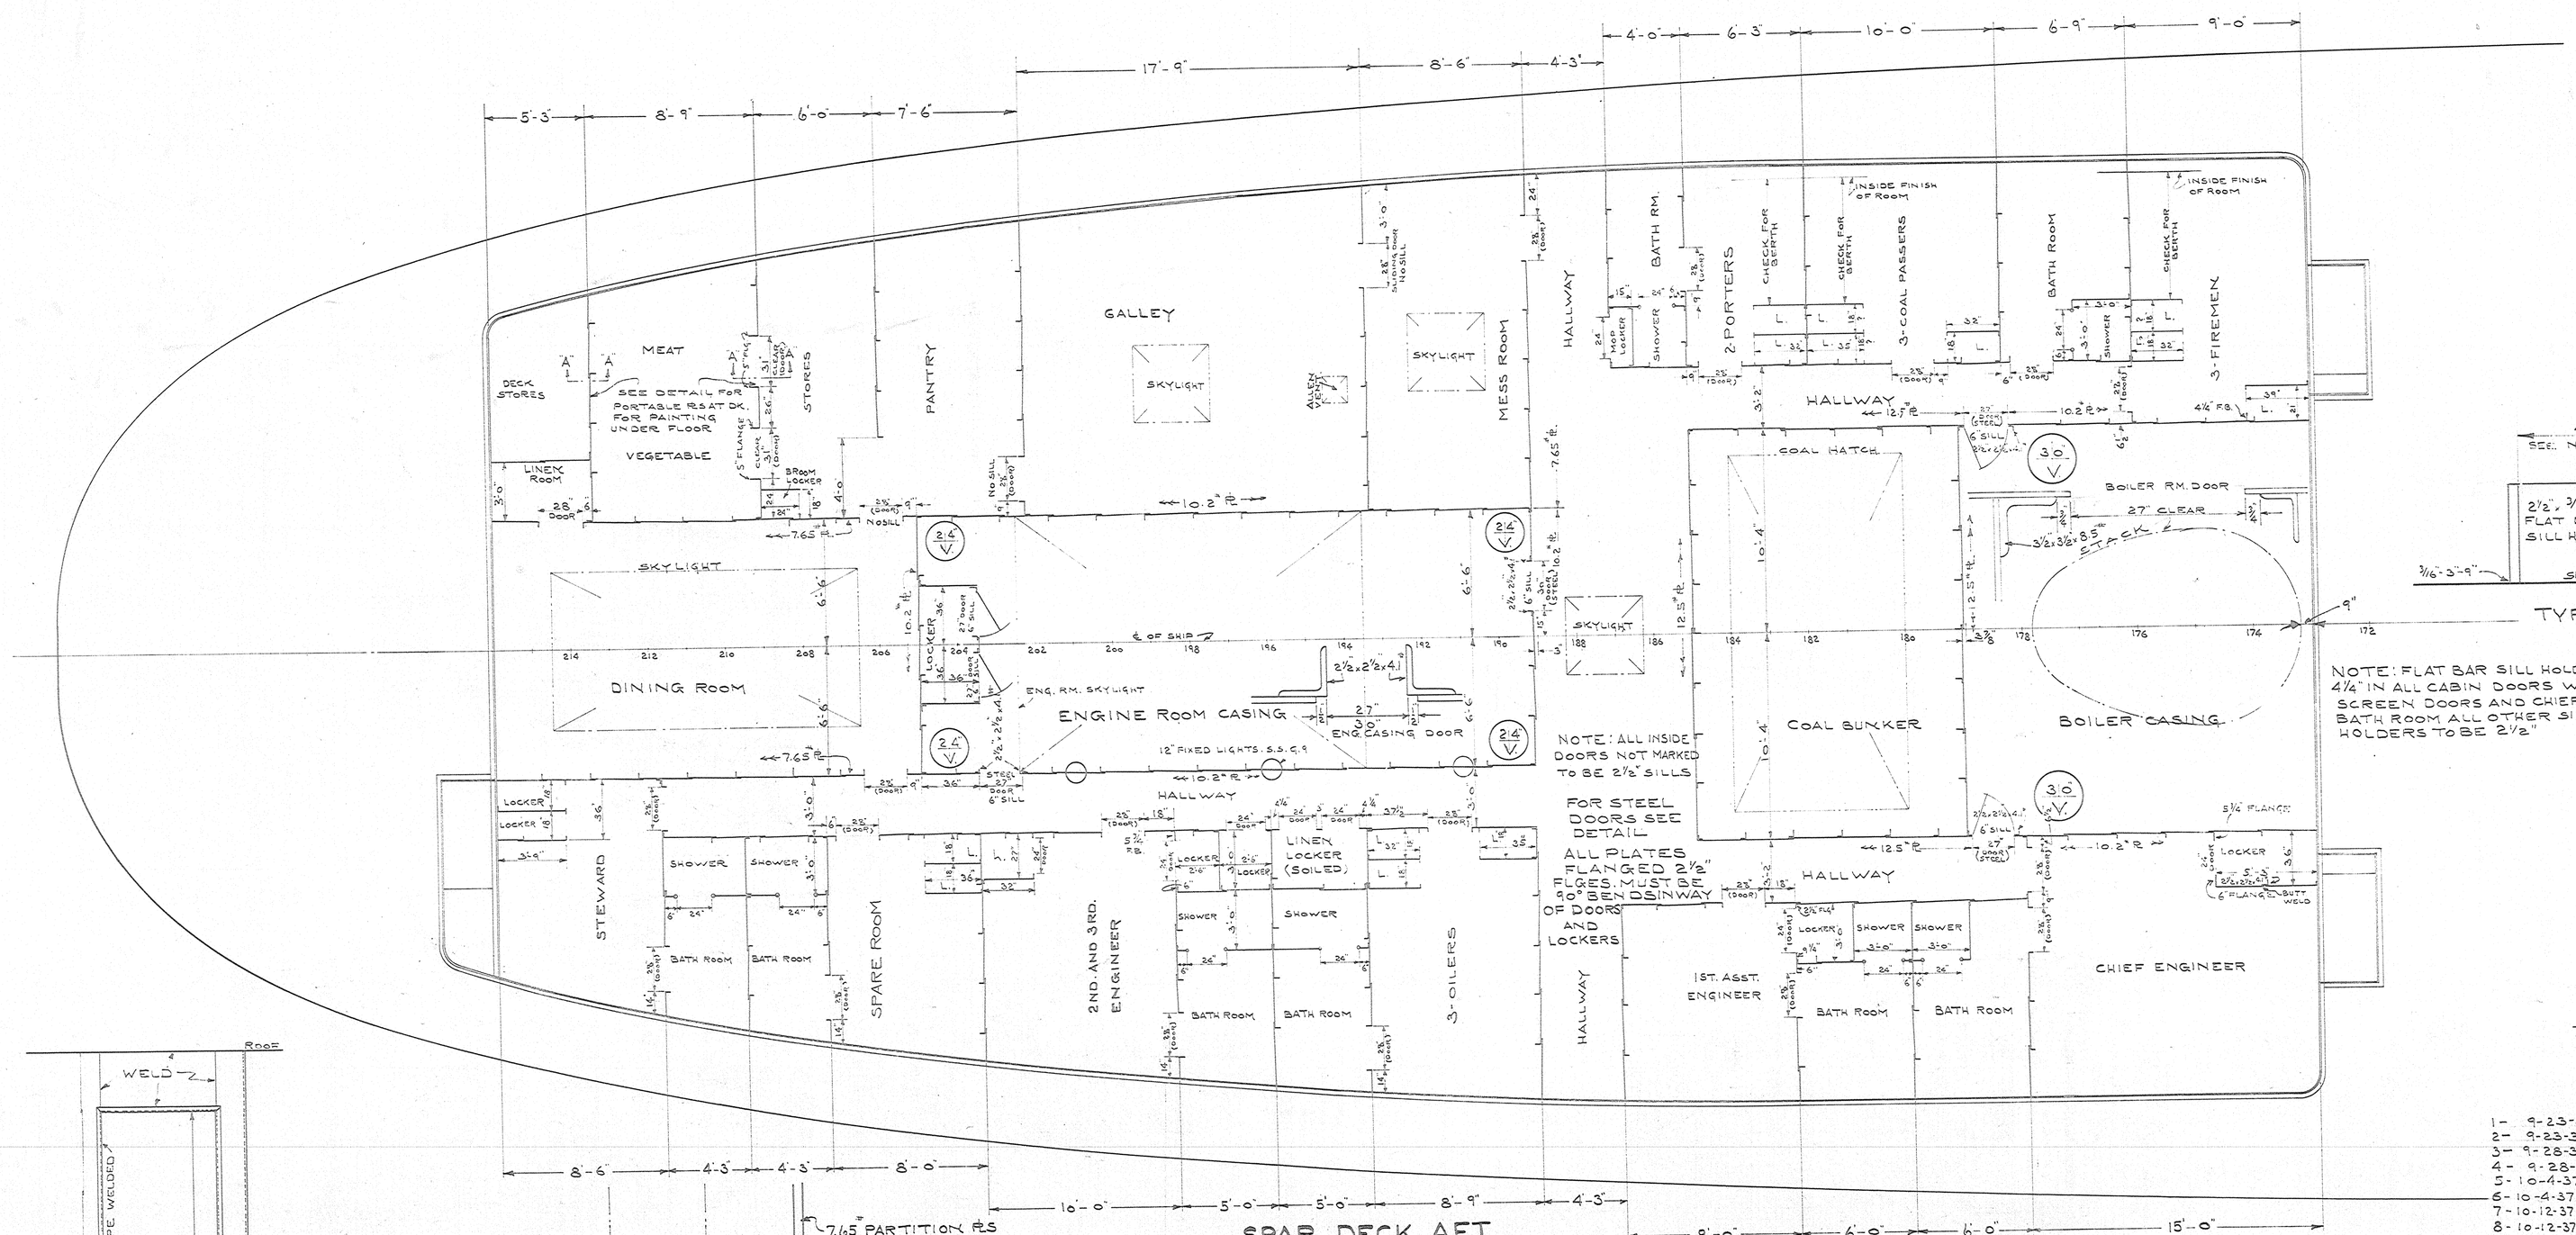

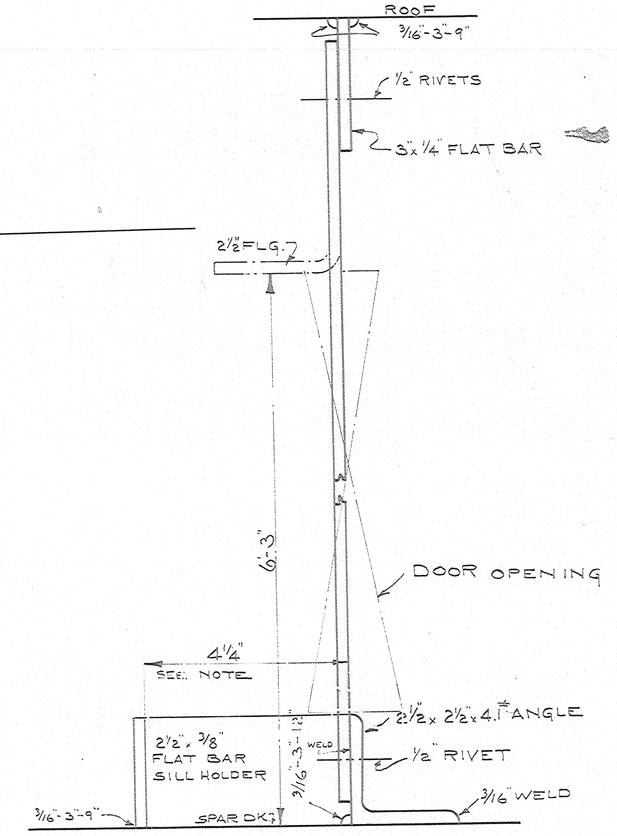

TYPICAL SECTION THRU. PARTITION
SCALE = 6" = 1 FT.

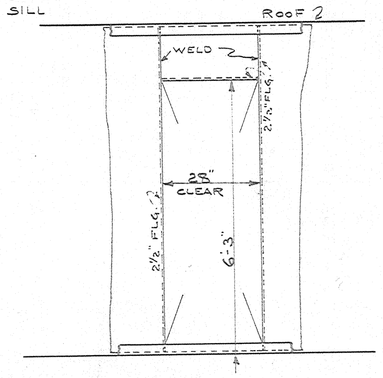

DETAIL OF WOOD DOOR OPENING.
SCALE = ½" = 1 FT.

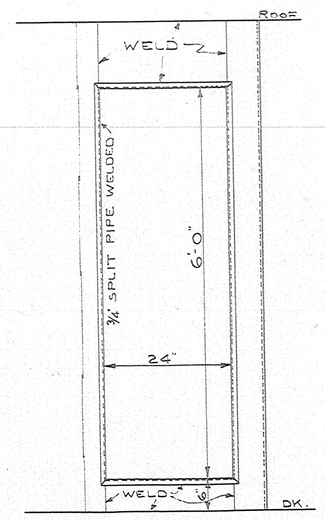

DETAIL OF SHOWER DOOR
¾" = 1 FOOT.

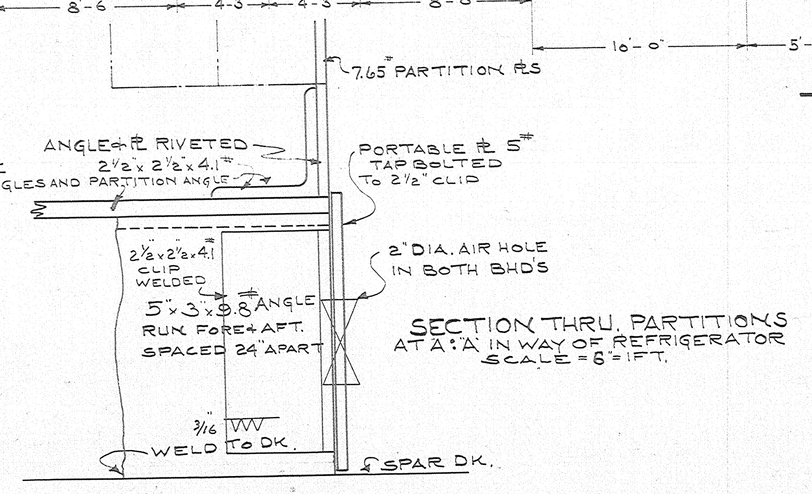

SECTION THRU. PARTITIONS AT 'A:A' IN WAY OF REFRIGERATOR
SCALE = 6" = 1 FT.

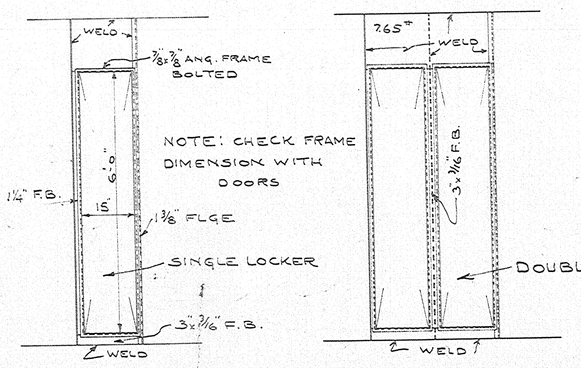

NOTE: CHECK FRAME DIMENSION WITH DOORS

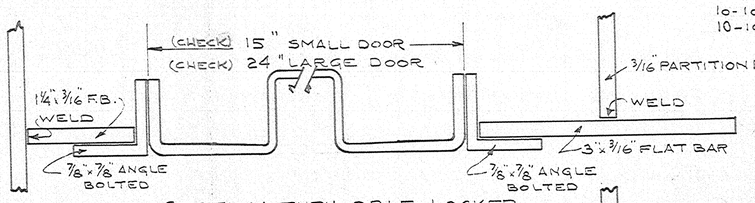

SECTION THRU. DBLE. LOCKER

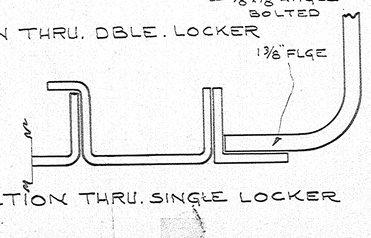

SECTION THRU. SINGLE LOCKER

ALTERATIONS

1 - 9-23-37 PARTITION ADDED IN DK. STORE RM FOR LINEN RM.
2 - 9-23-37 BROOM LOCKER ADDED IN GALLEY STORE RM.
3 - 9-28-37 LINEN RM. CHANGED TO 36"
4 - 9-28-37 REFRIG.TR DETAIL CHANGED
5 - 10-4-37 ALLEN VENT. CHANGED IN GALLEY
6 - 10-4-37 TWO DOORS IN ENG. CASING LOCKER
7 - 10-12-37 STEWARDS LOCKER INTO TWO LOCKERS
8 - 10-12-37 2ND ENG. LOCKER ADDED
9 - 10-12-37 " — " — " — INTO TWO LOCKERS
10 - 10-12-37 SOILED LINEN LOCKER DOORS CHANGED
10 - 10-12-37 LOCKER DETAILS CHANGED

STR. No 810:811	
AFT. DK. HOUSE PARTITIONS	
PRINT	DRAWING
ISSUED	No 37
SCALE = ¼" = 1 FT.	
AUG. 16, 1937	TRACING No
A.M.S.B.Co	

DRAWN
CHECKED
CHECKED