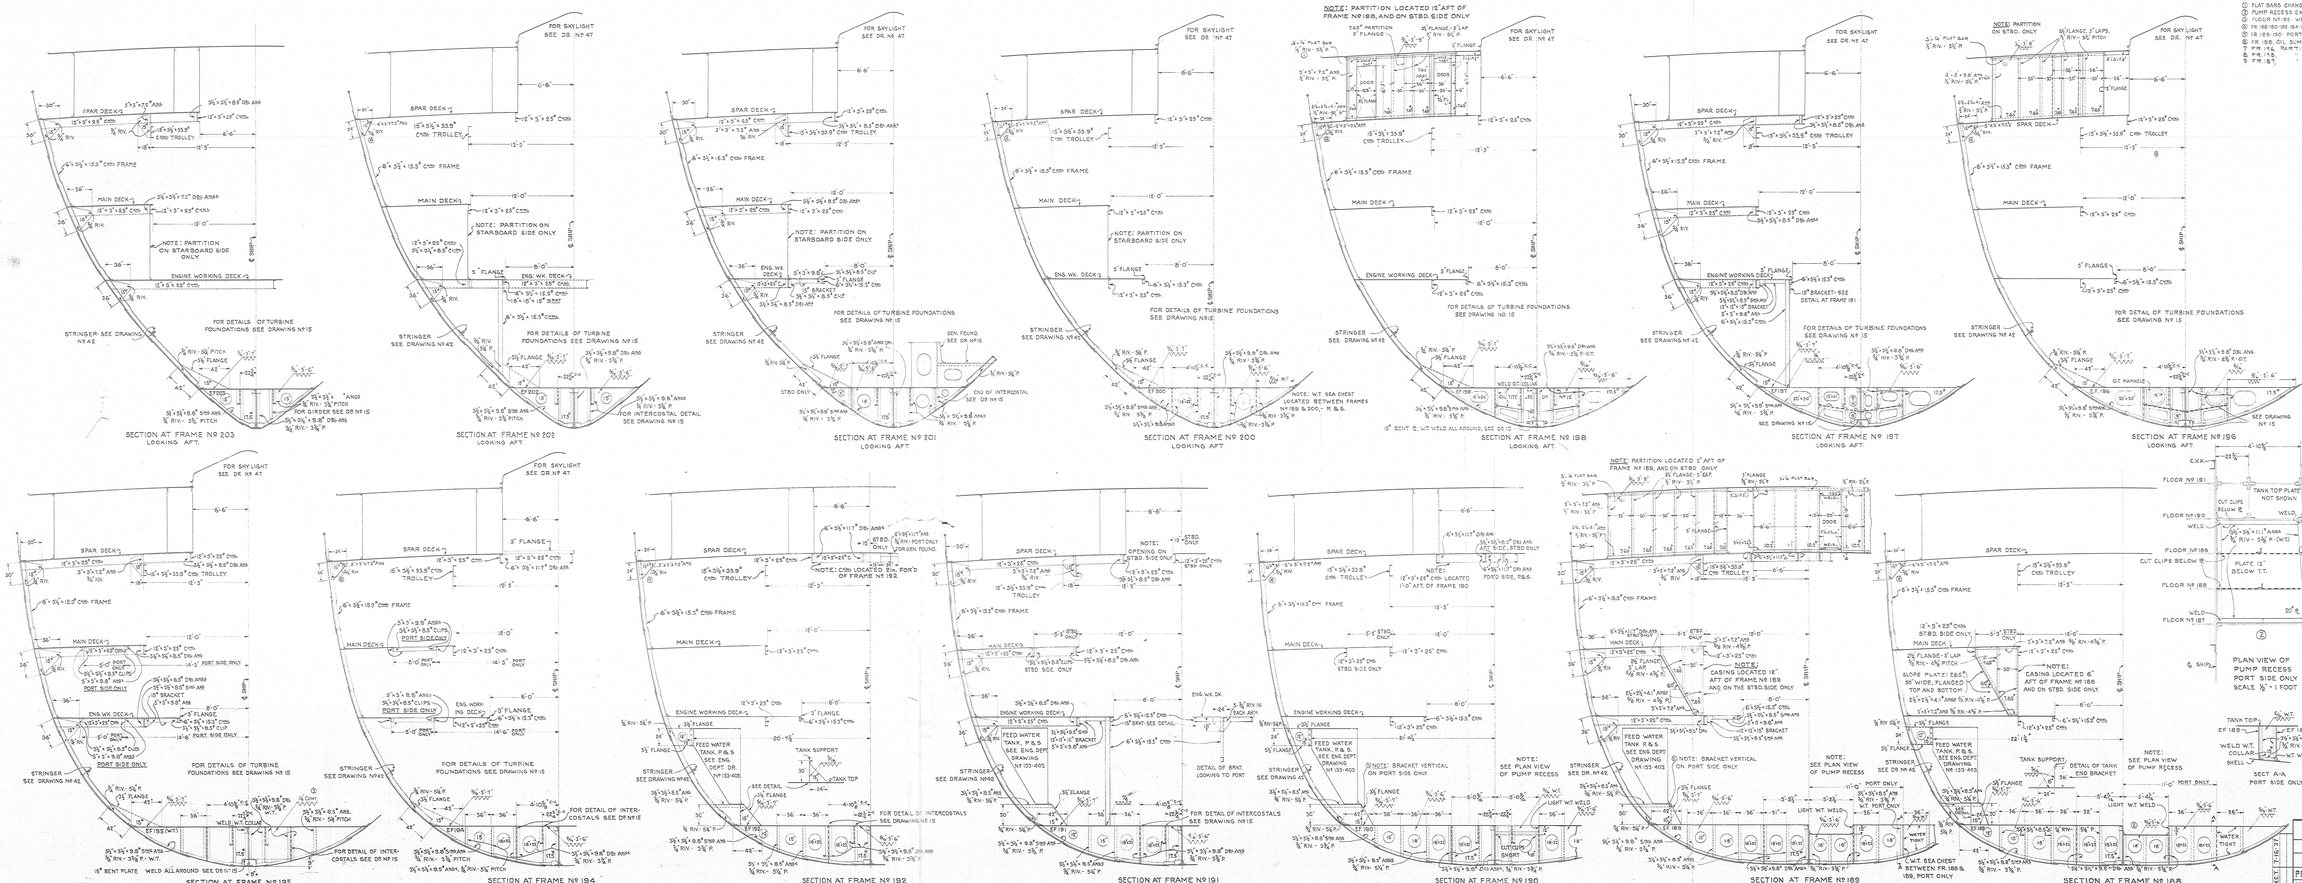
RECORD OF CHANGES
① FLAT BARS CHANGED TO ANGLES 7-17-37
② PUMP RECESS EXTENDED TO 187 7-19-37
③ FLOOR Nº 85 WELD CHANGED 7-22-37
④ FR. 188-190-192-194-196-198-200-202 BRACKETS ADDED 7-23-37
⑤ FR. 189-190 - PORT PIPE TANK SUPPORTS CHANGED 7-22-37
⑥ FR. 188, OIL SUMP MOVED TO STBD. SIDE 7-22-37
7 FR. 1-5, PARTITION CHANGED 8-24-37
8 FR. 1-5, 8-24-37
9 FR. 18-5, 8-24-37
NOTE: PARTITION LOCATED 12" AFT OF FRAME Nº 188, AND ON STBD. SIDE ONLY
SECTION AT FRAME Nº 203 LOOKING AFT.
SECTION AT FRAME Nº 202 LOOKING AFT.
SECTION AT FRAME Nº 201 LOOKING AFT.
SECTION AT FRAME Nº 200 LOOKING AFT.
SECTION AT FRAME Nº 198 LOOKING AFT.
SECTION AT FRAME Nº 197 LOOKING AFT.
SECTION AT FRAME Nº 196 LOOKING AFT.
SECTION AT FRAME Nº 195 LOOKING AFT.
SECTION AT FRAME Nº 194 LOOKING AFT.
SECTION AT FRAME Nº 192 LOOKING AFT.
SECTION AT FRAME Nº 191 LOOKING AFT.
SECTION AT FRAME Nº 190 LOOKING AFT.
SECTION AT FRAME Nº 189 LOOKING AFT.
SECTION AT FRAME Nº 188 LOOKING AFT.
PLAN VIEW OF PUMP RECESS PORT SIDE ONLY SCALE ½" = 1 FOOT
SECT A-A PORT SIDE ONLY
STR. Nº 810-811
AFTER FRAMES
Nº 188 - 203
PRINT Nº
ISSUED
DRAWING
Nº 58
SCALE: ¼" = 1 FOOT
DATE: JULY 16, 1937
TRACING
Nº 810-811-58
A.M.S.B.Co.