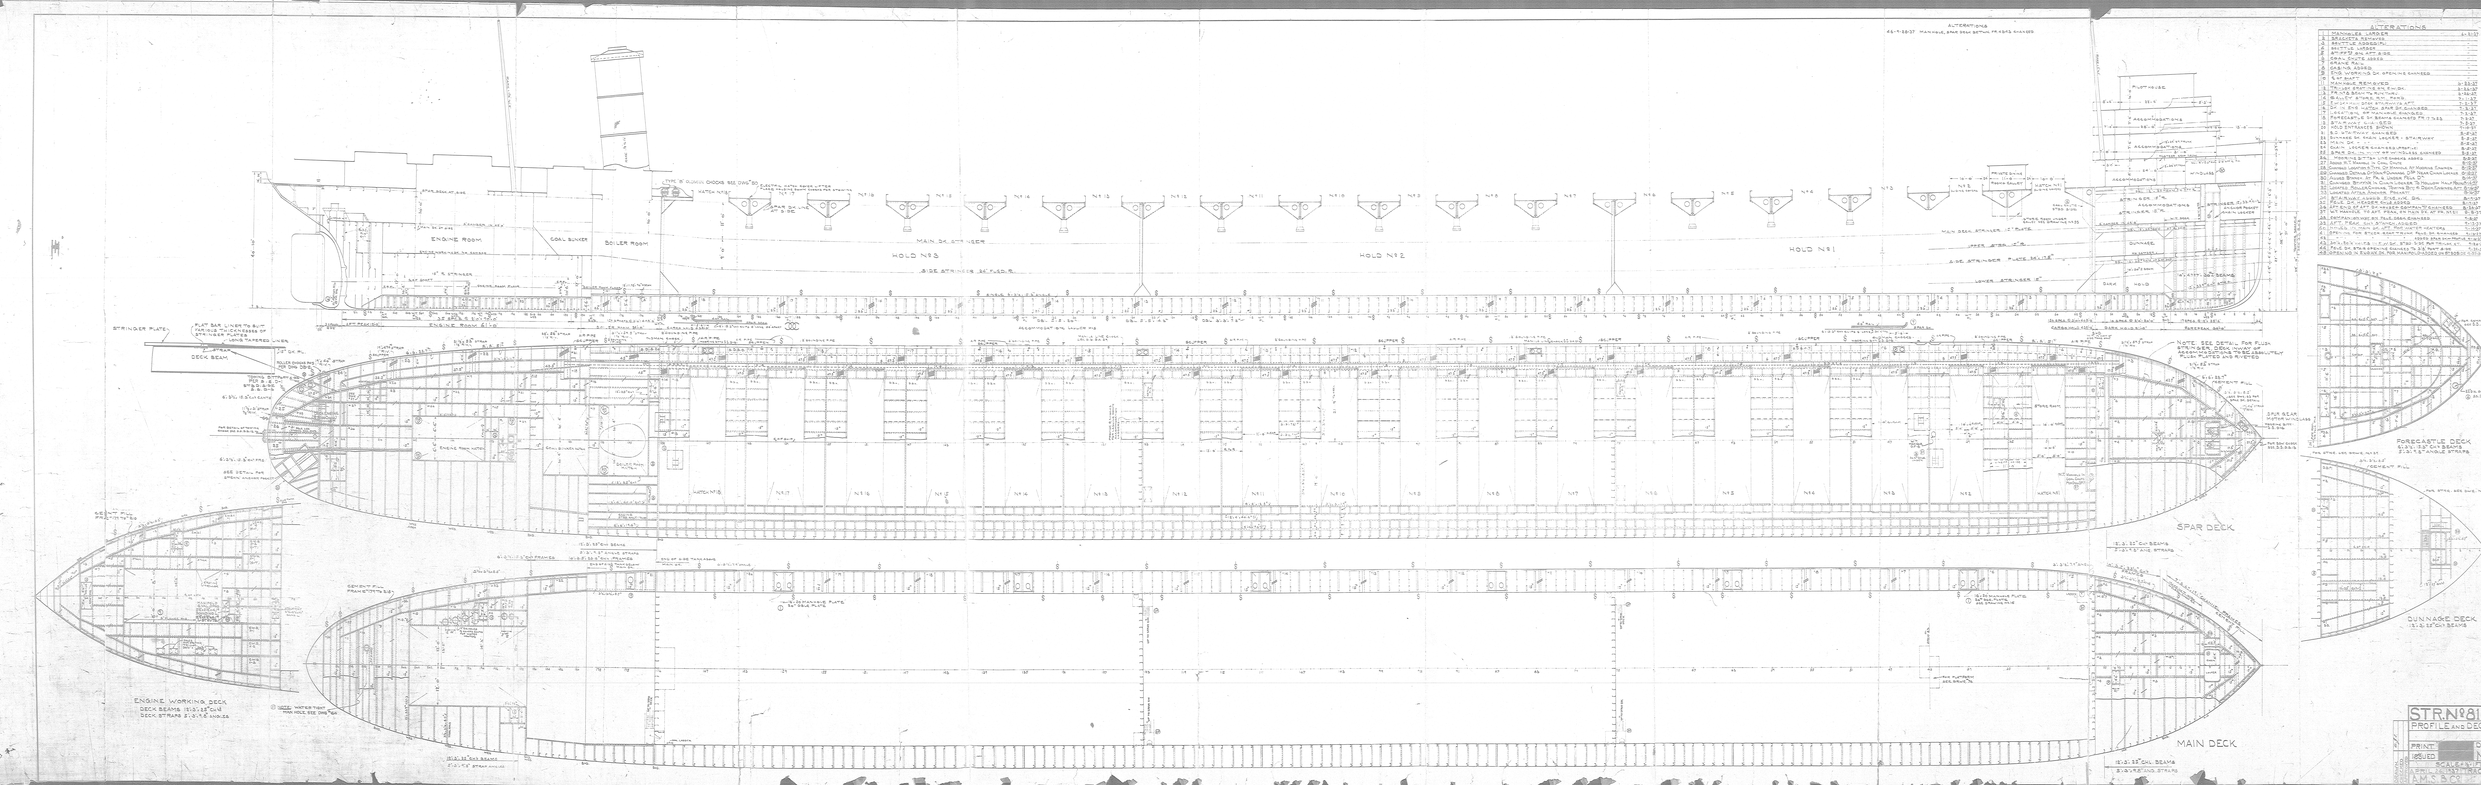
ALTERATIONS
46-9-26-37 MANHOLE, SPAR DECK BETWEEN FR 45 & 53 CHANGED
ENGINE ROOM
COAL BUNKER
BOILER ROOM
MAIN DK. STRINGER
HOLD No 3
HOLD No 2
HOLD No 1
SIDE STRINGER 24" PLATE
STRINGER PLATE
DECK BEAM
ENGINE ROOM 6'-0"
ENGINE WORKING DECK
DECK BEAMS 12'-3"x22" CH'S
DECK STRAPS 2'-3"x9.5" ANGLES
SPAR DECK
MAIN DECK
FORECASTLE DECK
DUNNAGE DECK
STR. No 810-811
PROFILE AND DECKS
PRINT
ISSUED
DRAWING No 10
SCALE 1/8" = 1'-0"
A.M.S.B.C.