Residential Shallow Foundation Approved Alternate ICF

Doc 104-A-0419

CS&I BUILDING SAFETY DULUTHmn.gov

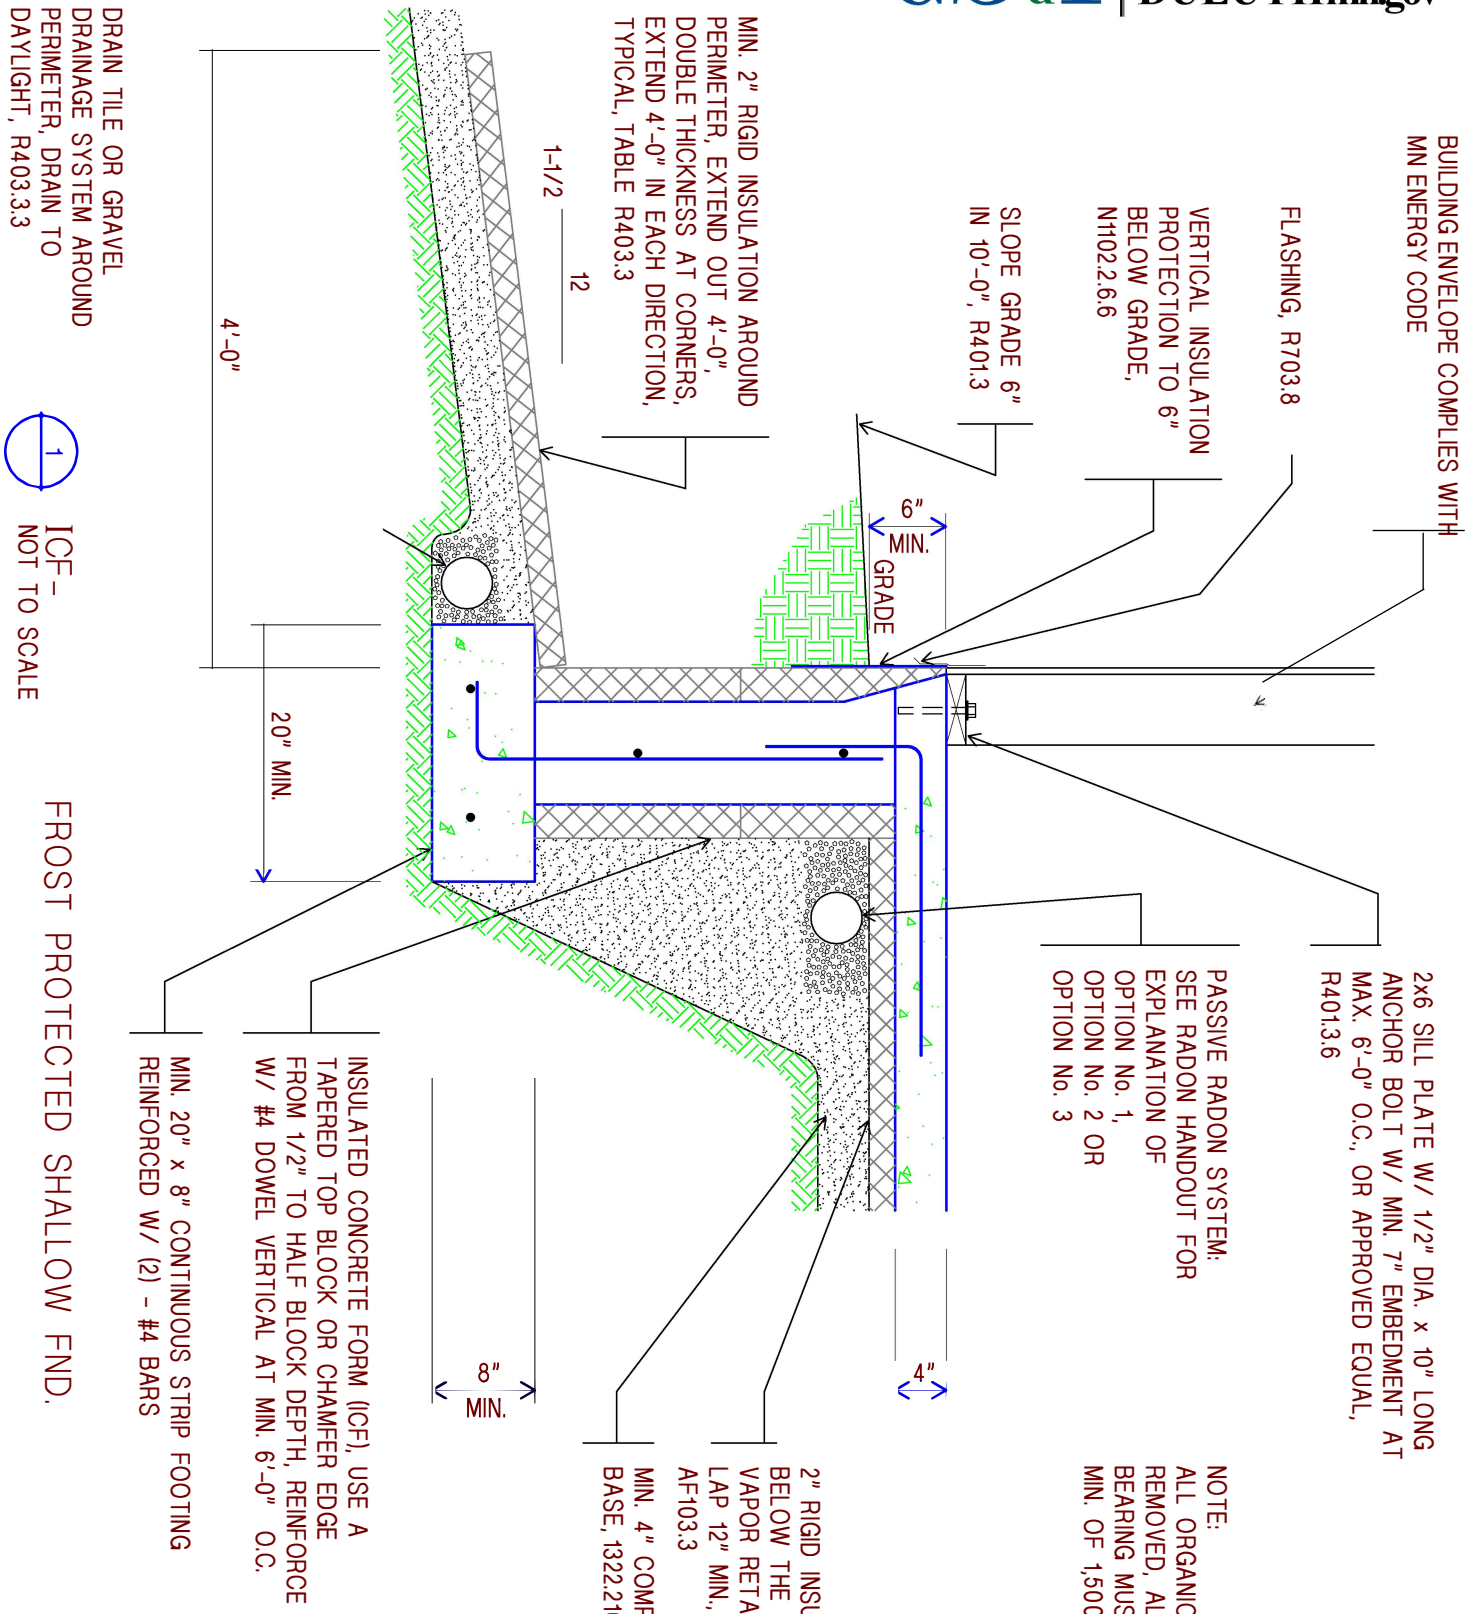

1. THIS DETAIL IS A GENERAL GUIDLINE ONLY. FOUNDATION CONSTRUCTION SHALL COMPLY W/ CHAPTER 4 OF THE 2015 MINNESOTA STATE BUILDING CODE, CHAPTER 1309
2. FOUNDATION INSULATION SHALL COMPLY W/ THE MINNESOTA RESIDENTIAL ENERGY CODE, CHAPTER 1322, TABLE N1102.1