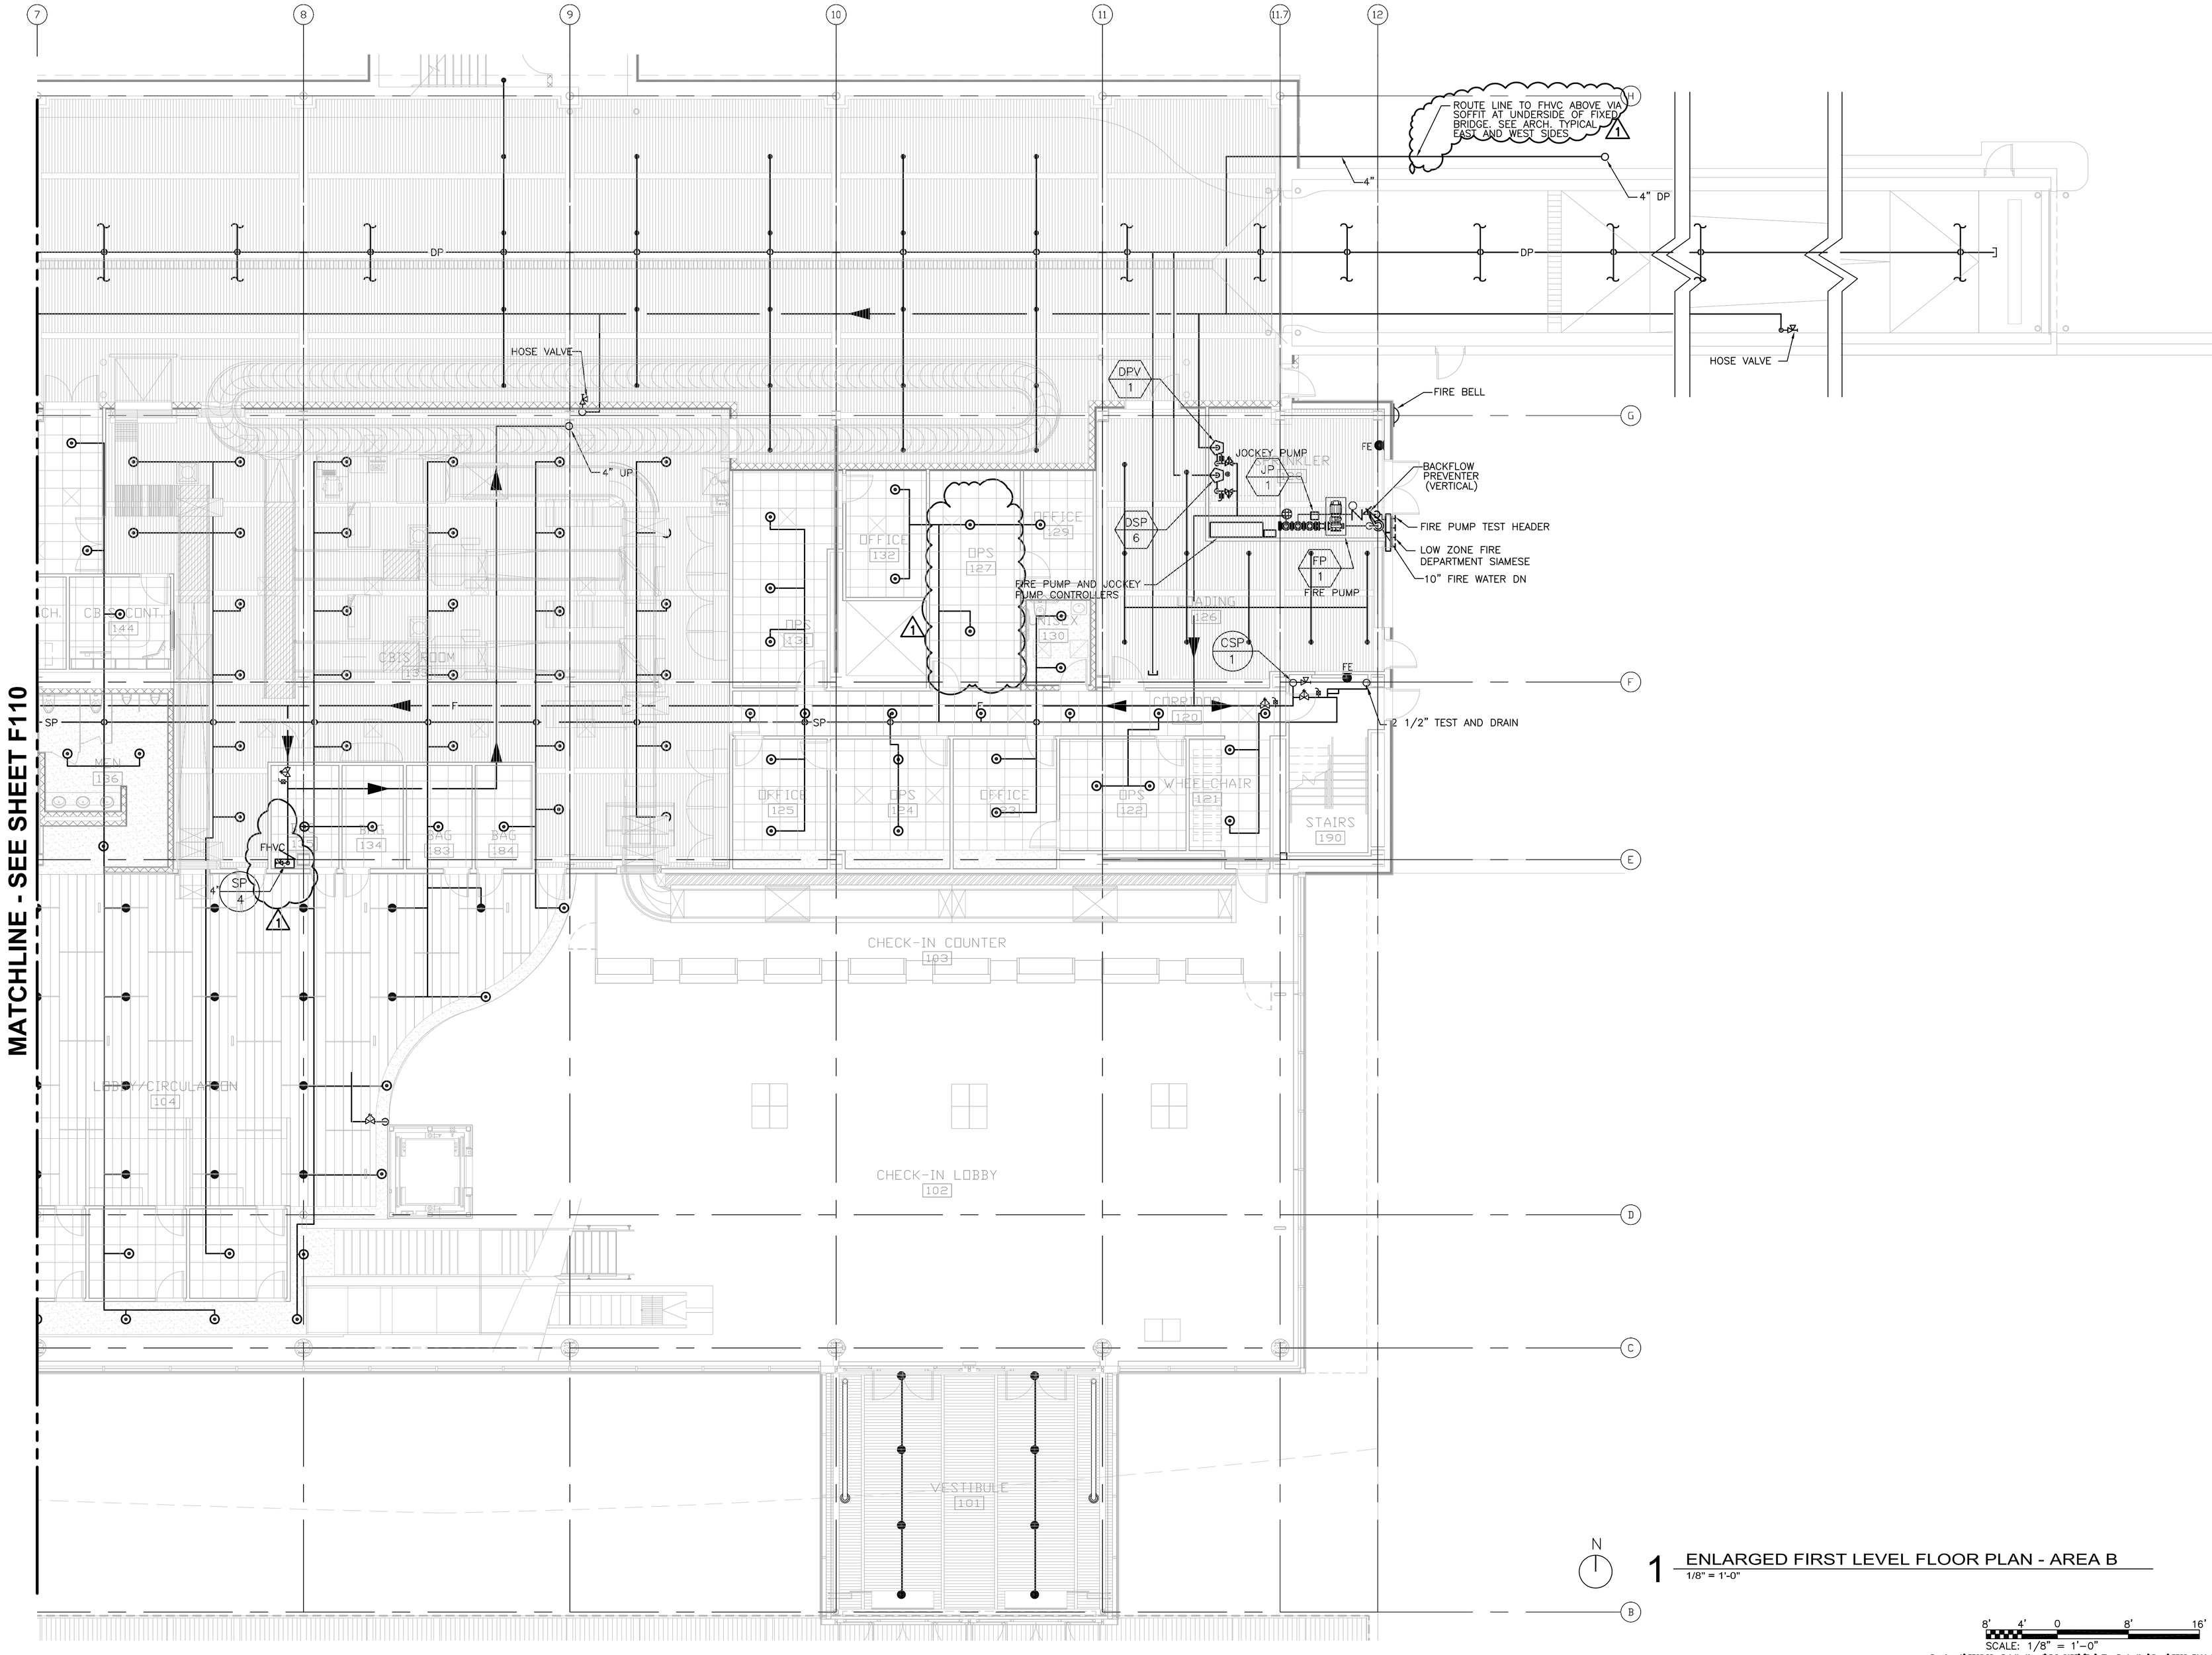


1 ENLARGED FIRST LEVEL FLOOR PLAN - AREA B
1/8" = 1'-0"

SCALE: 1/8" = 1'-0"

RS&H
IMPROVING YOUR WORLD


Reynolds, Smith and Hills, Inc.
4525 Airport Approach Rd, Ste A
Duluth, Minnesota 55811
218-722-1227 Fax: 218-722-1052
www.rsandh.com


DULUTH AIRPORT AUTHORITY

DULUTH INTERNATIONAL AIRPORT
DULUTH, MN

NEW PASSENGER TERMINAL

CONSULTANTS

Interior Architects:
**SJA ARCHITECTS**
11 E Superior Street Se 340, Duluth MN 55802
TEL: (218) 724-8578 / FAX: (218) 724-8717

Structural Engineers:
**MBJ CONSULTING ENG.**
501 Lake Avenue South, Suite 300, Duluth MN 55802
TEL: (218) 722-1056 / FAX: (218) 722-9306

M/E/P/FP Engineers:
**COSENTINI ASSOCIATES INC.**
1 South Wacker Drive, 37th Floor, Chicago IL 60606
TEL: (312) 201-7408 / FAX: (312) 201-0031

Baggage Handling Systems Consultants:
**BNP ASSOCIATES INC.**
101 East Ridge Office Park, Suite 103, Danbury CT 06810
TEL: (203) 792-3000 / FAX: (203) 792-4900

Landscaping Consultants:
**APPOLD DESIGN**
2432 East First Street, Duluth MN 55812
TEL: (218) 591-5079

ENGINEER CERTIFICATION
I hereby certify that the engineerinhg plans, specifications or report was prepared by me or under my direct supervision and that I am a duly licensed Professional Engineer under the laws of the State of Minnesota.

Print Name: Douglas C. Mass

Signature:

Date: 08/16/10 Reg. No.: 21067

REVISIONS

| NO. | DESCRIPTION | DATE |
|---|---|---|
| 1 | ADDENDUM 1 | 6.11.10 |
| | CONFORMANCE SET | 7.12.10 |
| 3 | PERMIT REVISIONS | 7.23.10 |
| | BUILDING PERMIT | 8.16.10 |
| | 100% REVIEW | 12.17.10 |
| | BID PACKAGE 2A | 01.24.11 |
| 1 | BP2A ADDENDUM 1 | 2.25.11 |

DATE ISSUED: 02-25-11
REVIEWED BY: RDJ
DRAWN BY: HV
DESIGNED BY: SA

AEP PROJECT NUMBER
213-1882-091

© 2010 REYNOLDS, SMITH AND HILLS INC.

SHEET TITLE
ENLARGED FIRST FLOOR FIRE PROTECTION PLAN AREA B

SHEET NUMBER
F111

BID PACKAGE 2A
ADDENDUM 2

Drawing: I:\5526.00 Duluth Airport\5.0 CADD\(5.a) Fire Protection\Dwgs\5526_F111.dwg Plotted on: 2/25/2011 7:45 AM Plotted by: Volano, Henry